| PROJ. REFERENCE NO. | SHEET NO. |
|---|---|
| R-4903 | TMP-31 |

NOTES:

1. REFER TO FINAL PAVEMENT MARKING PLAN FOR ANY TEMPORARY PAVEMENT MARKING NOT INDENTIFIED.

2. ALL LANES ARE 12' WIDE UNLESS OTHERWISE SHOWN.

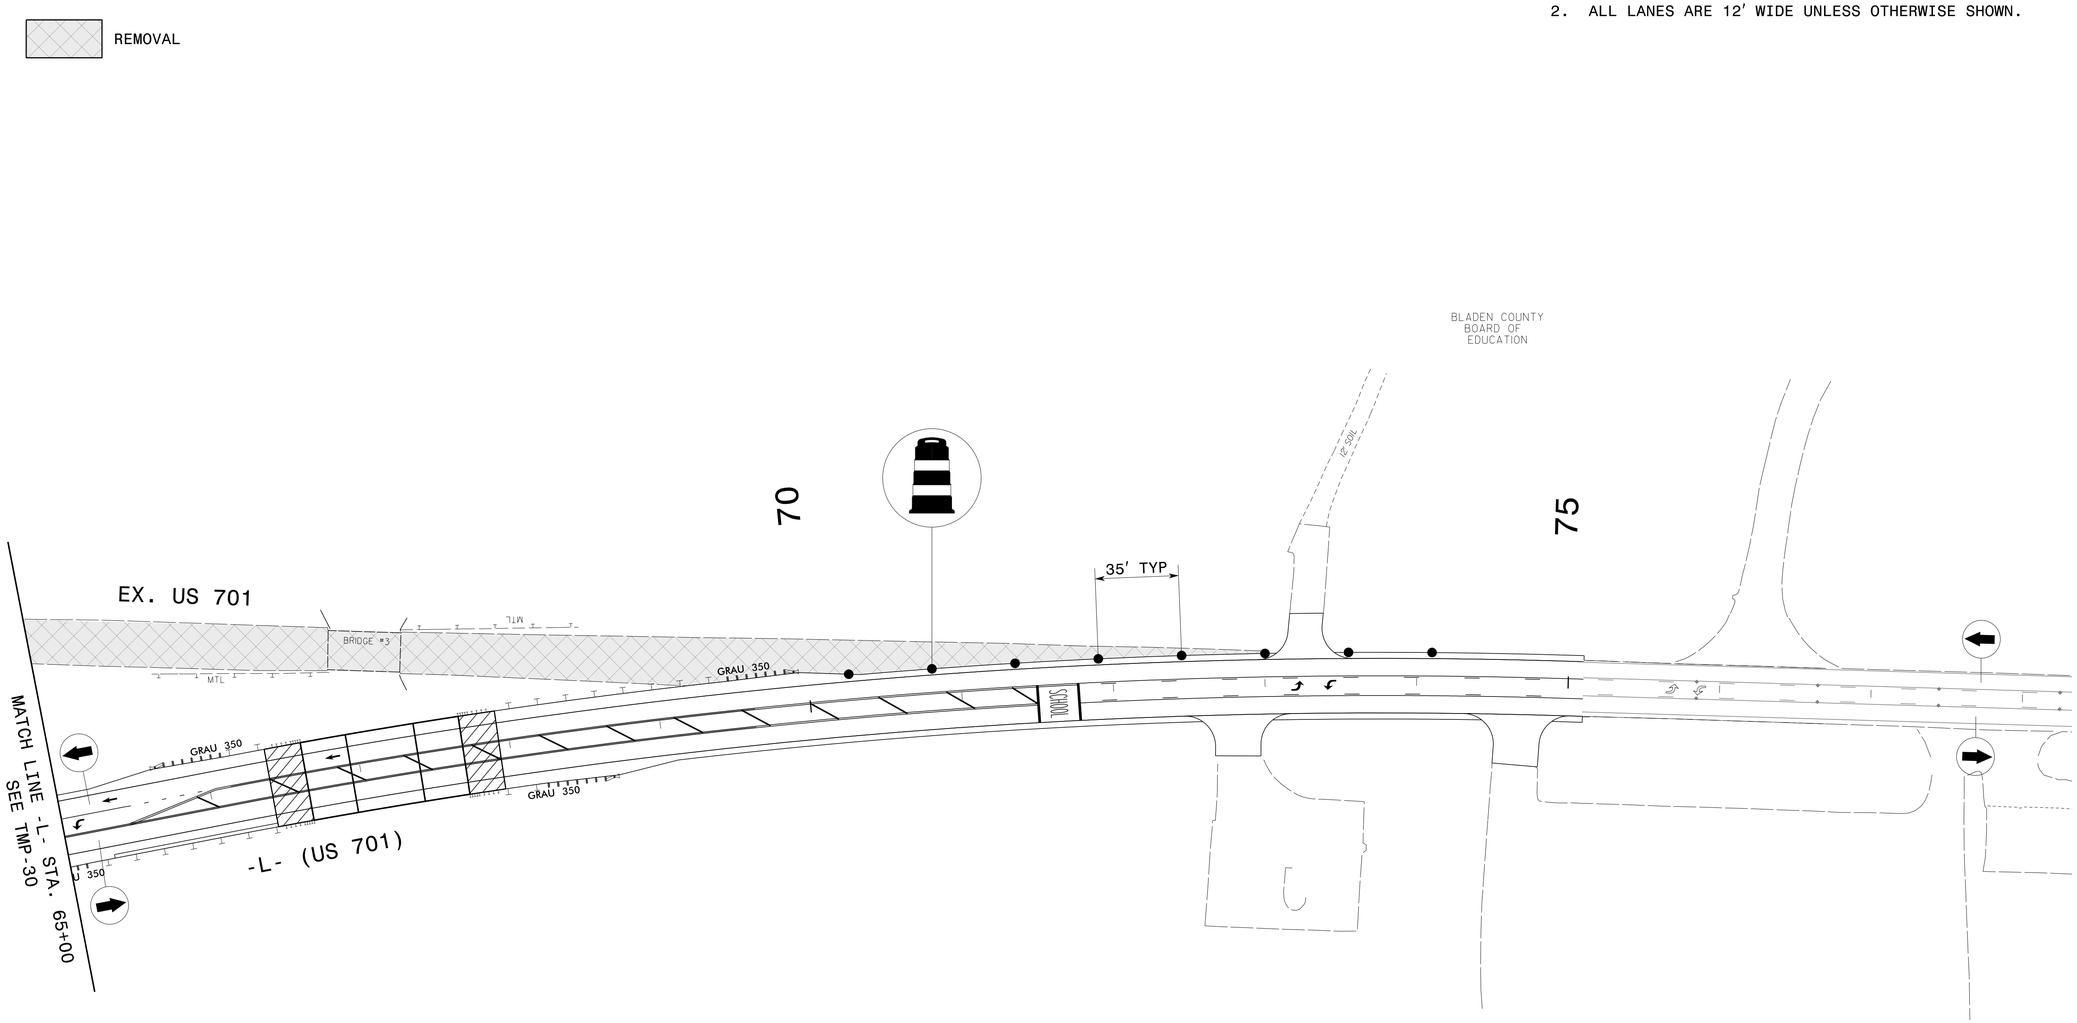


APPROVED: DocuSigned by: Steve Cole DATE: 10/6/2014

NORTH CAROLINA PROFESSIONAL SEAL 022104 ENGINEER JOHN S. KITE, JR.

DIVISION OF HIGHWAYS STATE OF NORTH CAROLINA DEPARTMENT OF TRANSPORTATION WORK ZONE TRAFFIC CONTROL

PHASE III

10/3/2014
R:\Traffic\TrafficControl\TCP\R-4903_TC_TMP_31.dgn
User:sbjennings