| PROJ. REFERENCE NO. | SHEET NO. |
|---|---|
| R-4903 | TMP-13 |

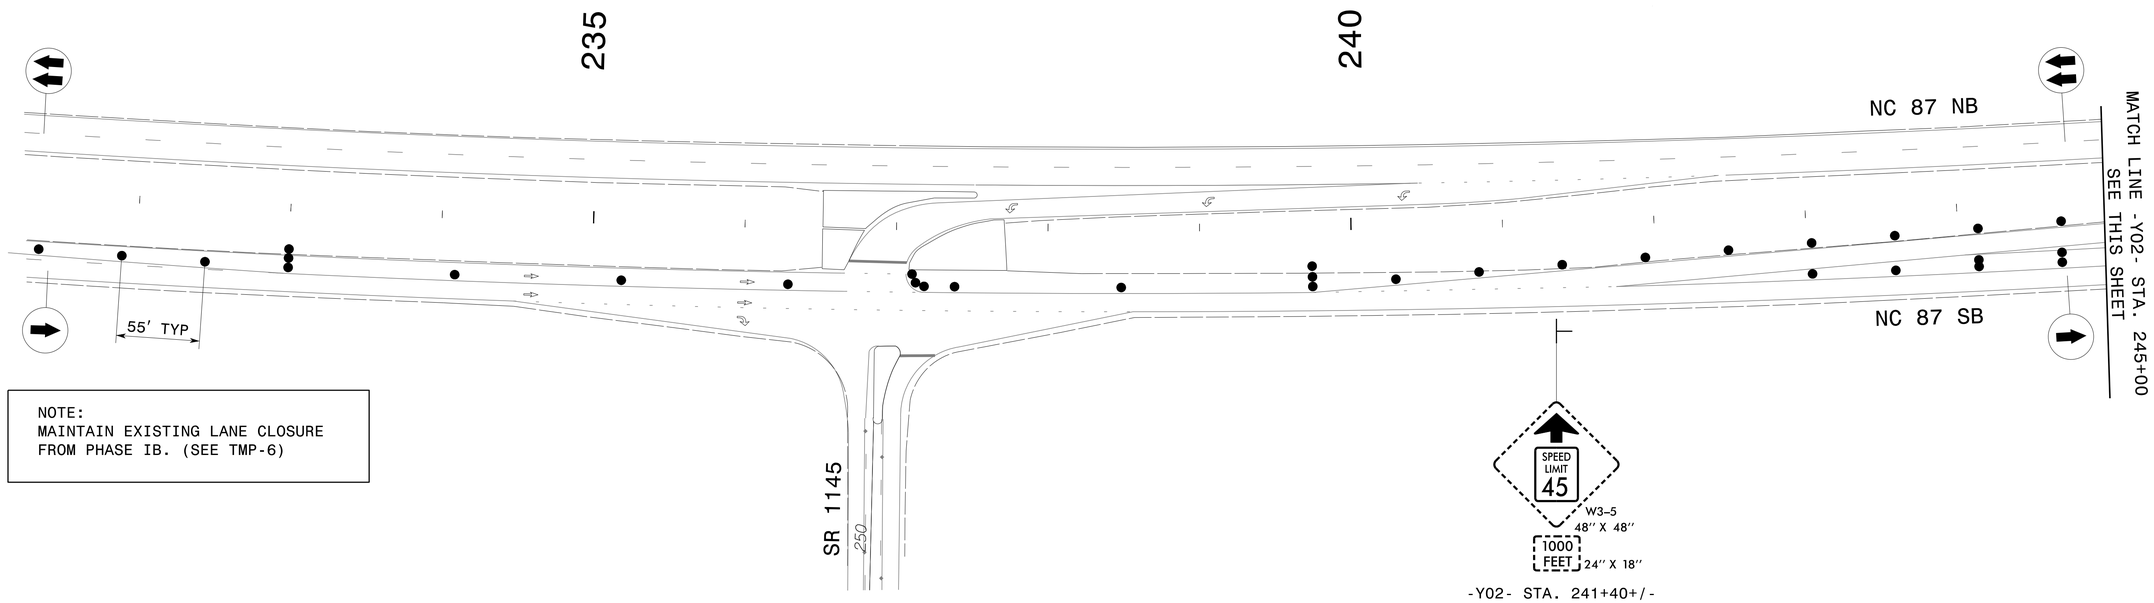


NOTE:
MAINTAIN EXISTING LANE CLOSURE
FROM PHASE IB. (SEE TMP-6)

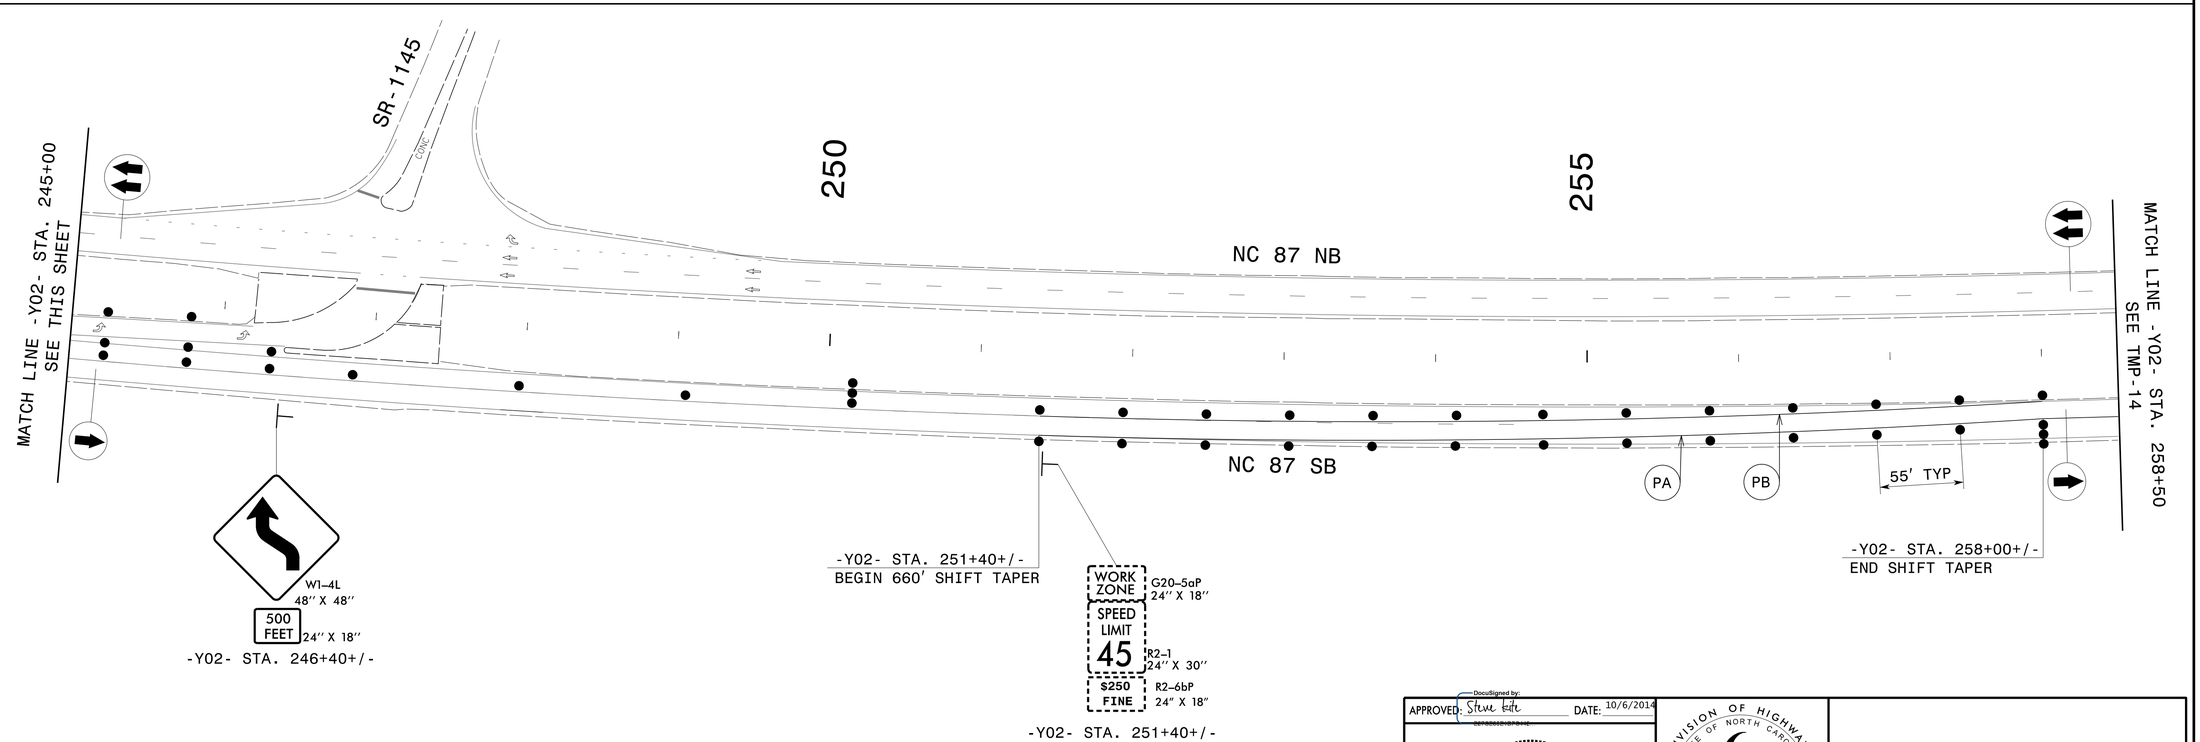


APPROVED: DocuSigned by: Steve Kite DATE: 10/6/2014

NORTH CAROLINA PROFESSIONAL SEAL 022104 ENGINEER JOHN S. KITE, JR.

DIVISION OF HIGHWAYS STATE OF NORTH CAROLINA DEPARTMENT OF TRANSPORTATION WORK ZONE TRAFFIC CONTROL

# PHASE II

10/3/2014
R:\Traffic\TrafficControl\TCP\R-4903_TC_TMP_13.dgn
User:sbjennings