| PROJ. REFERENCE NO. | SHEET NO. |
|---|---|
| R-4903 | TMP-22 |

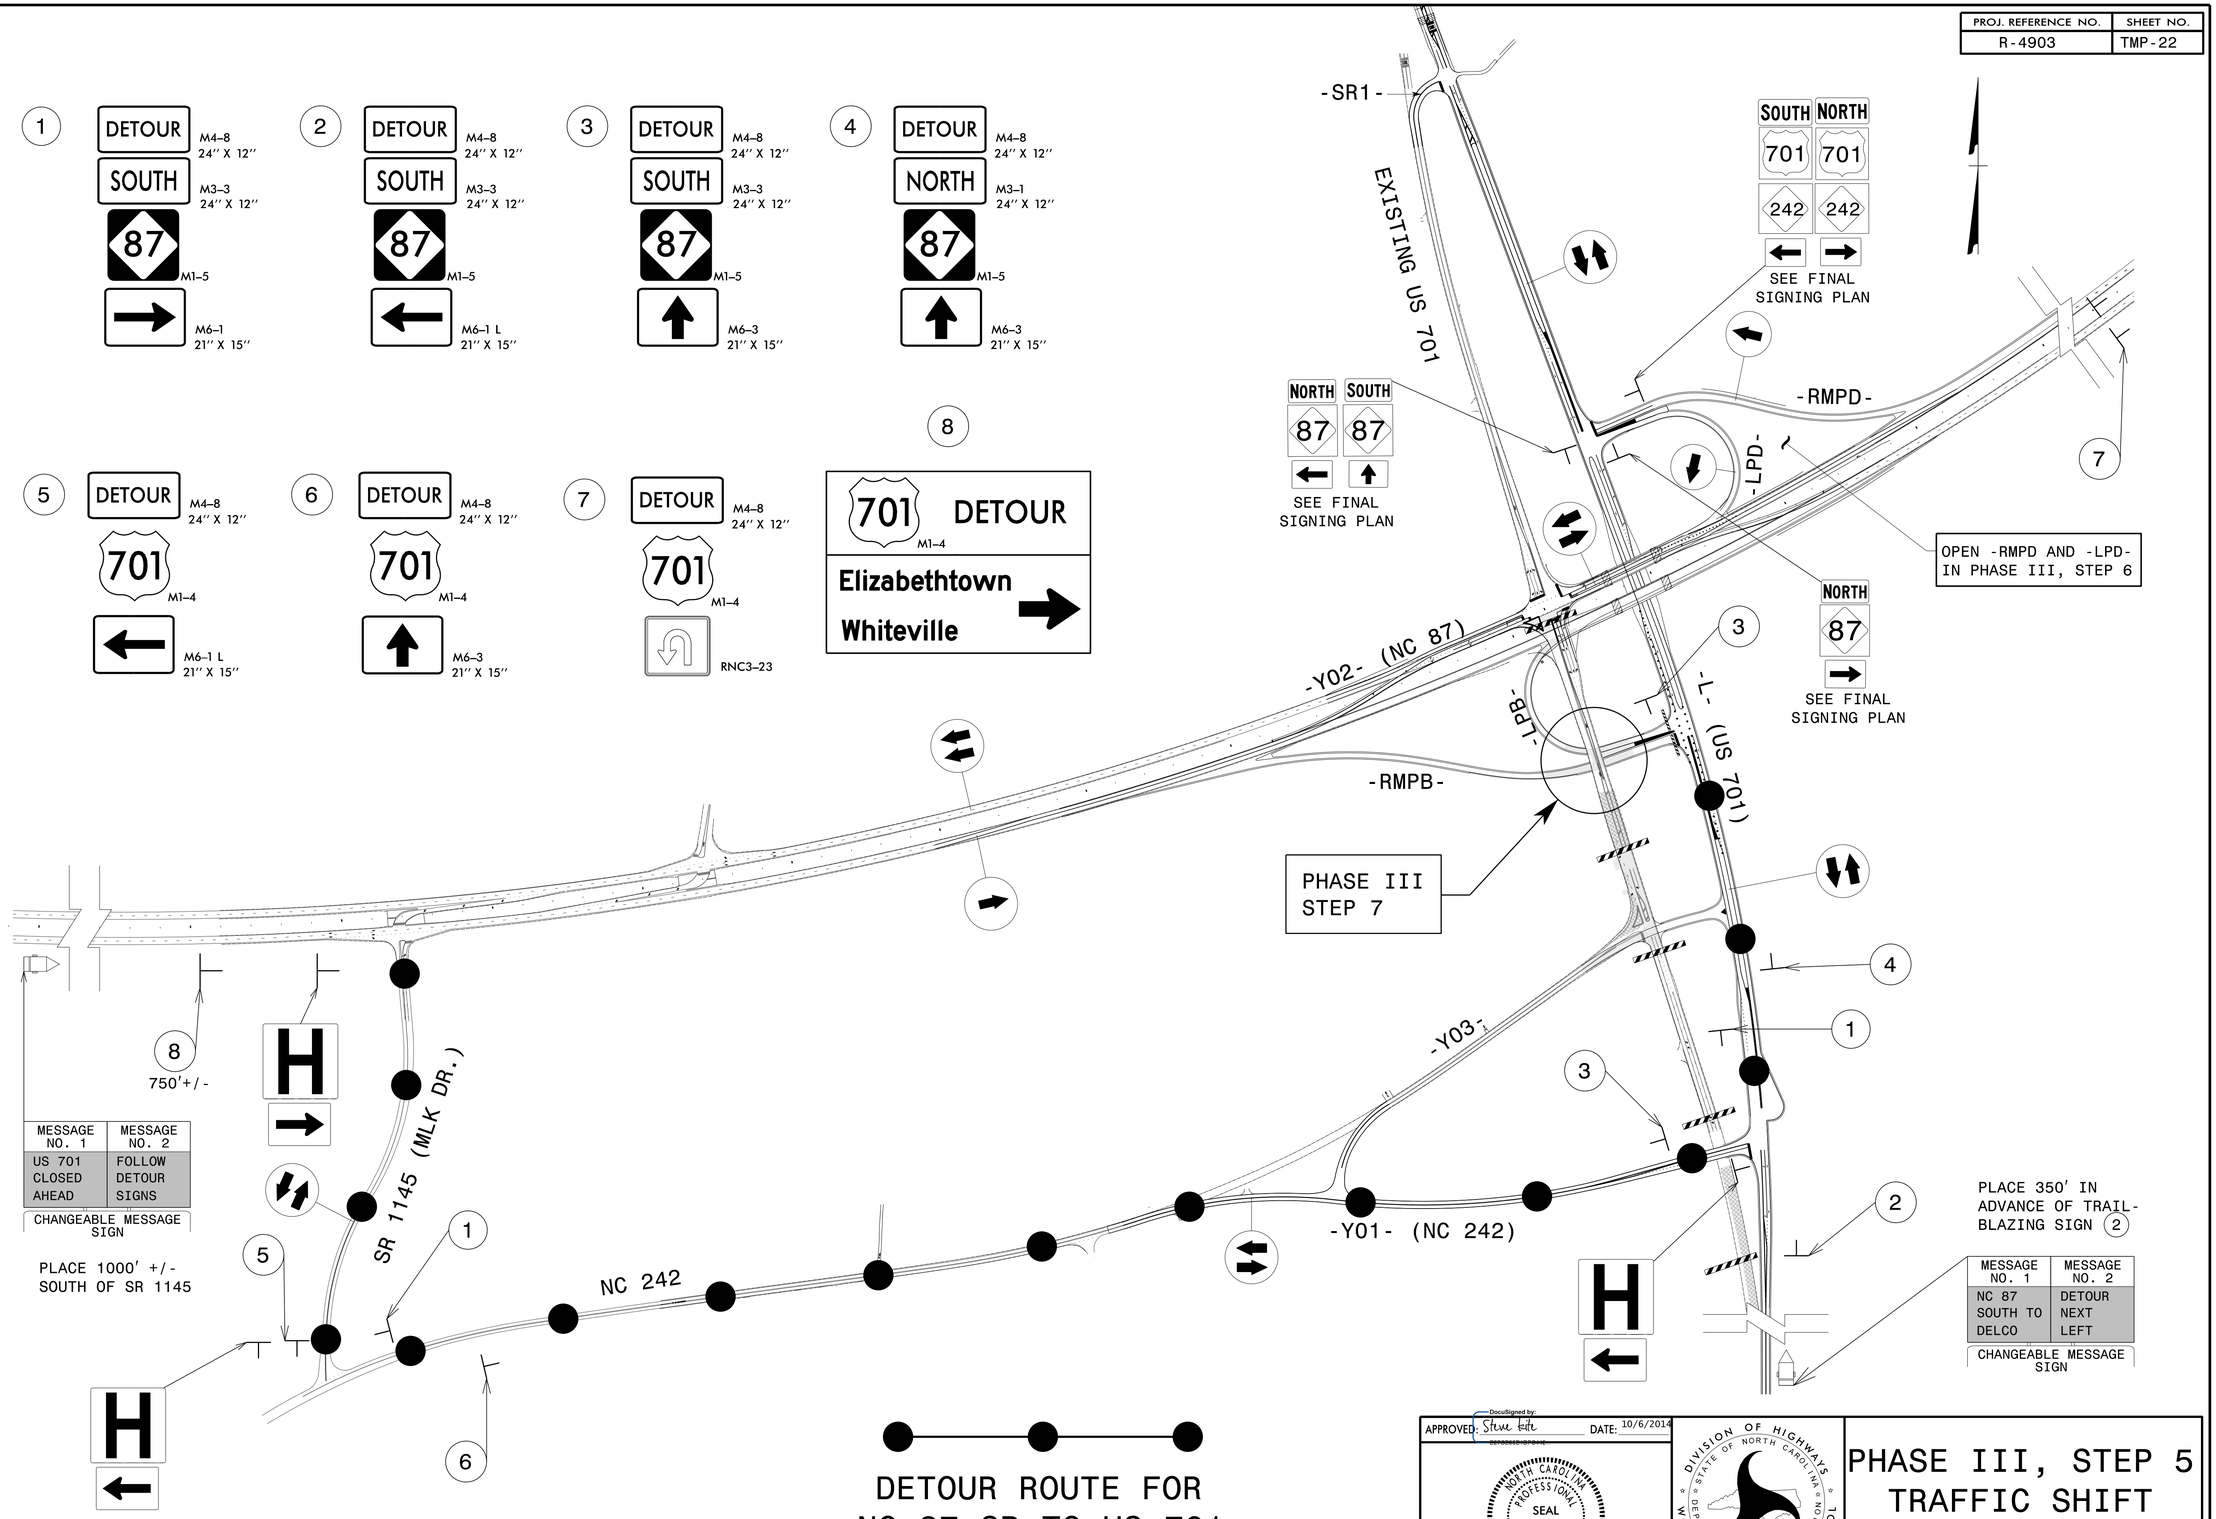


APPROVED: Steve Kite DATE: 10/6/2014

NORTH CAROLINA PROFESSIONAL SEAL 022104 ENGINEER JOHN C. KITE, JR.

DIVISION OF HIGHWAYS STATE OF NORTH CAROLINA DEPARTMENT OF TRANSPORTATION WORK ZONE TRAFFIC CONTROL

# PHASE III, STEP 5 TRAFFIC SHIFT DETAIL

10/3/2014
R:\Traffic\TrafficControl\TCP\R-4903_TC_TMP_22_Detour.dgn
User:sbjennings