| PROJ. REFERENCE NO. | SHEET NO. |
|---|---|
| R-4903 | TMP-7 |

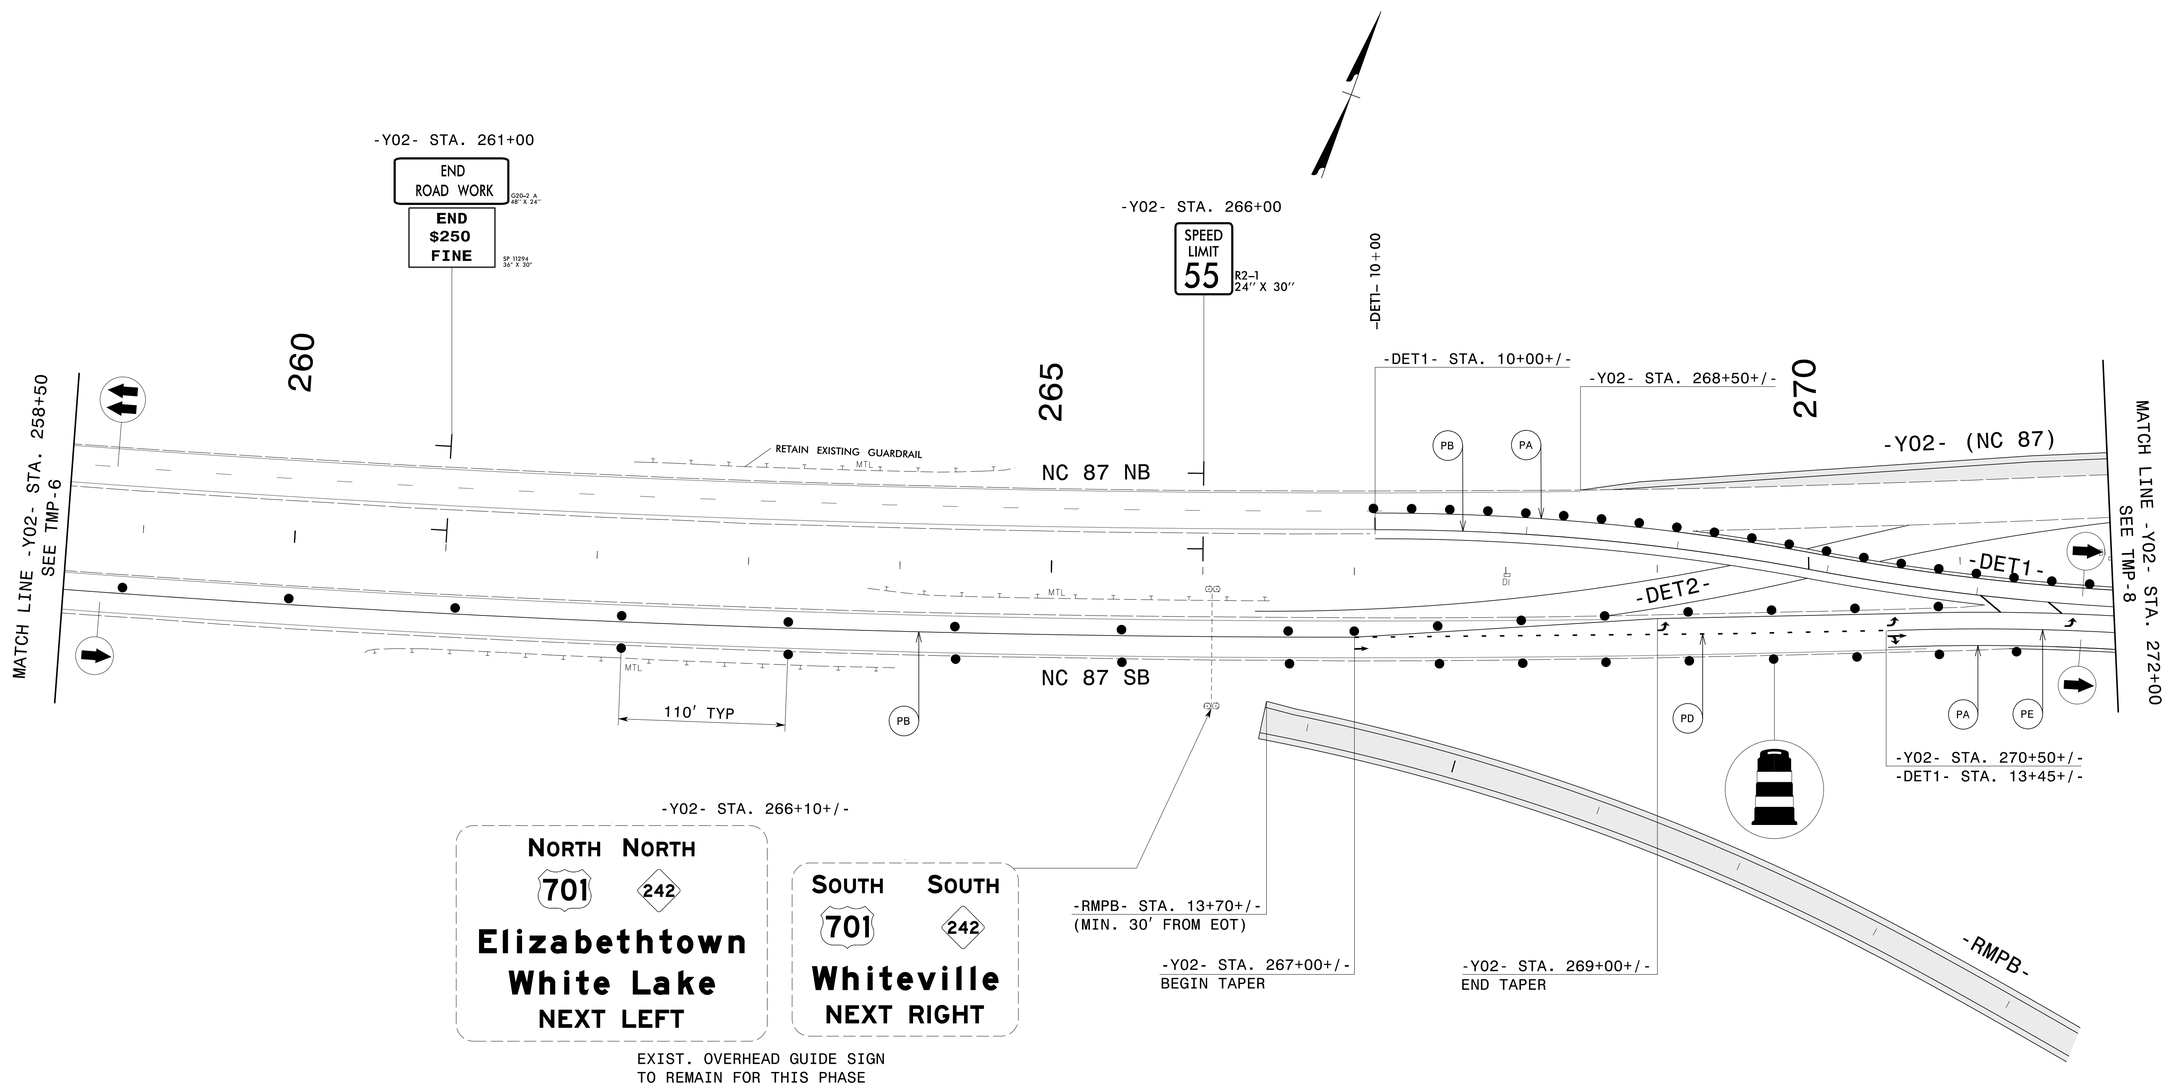


WORK AREA

APPROVED: Steve Kite DATE: 10/6/2014

DocuSigned by: 5E7A8A5E4BF8A4...

NORTH CAROLINA PROFESSIONAL SEAL 022104 ENGINEER JOHN C. KITE, JR.

DIVISION OF HIGHWAYS STATE OF NORTH CAROLINA DEPARTMENT OF TRANSPORTATION WORK ZONE TRAFFIC CONTROL

# PHASE I-B

10/3/2014
R:\Traffic\TrafficControl\TCP\R-4903_TC_TMP_7.dgn
User:sbjennings