| PROJ. REFERENCE NO. | SHEET NO. |
|---|---|
| R-4903 | TMP-19 |

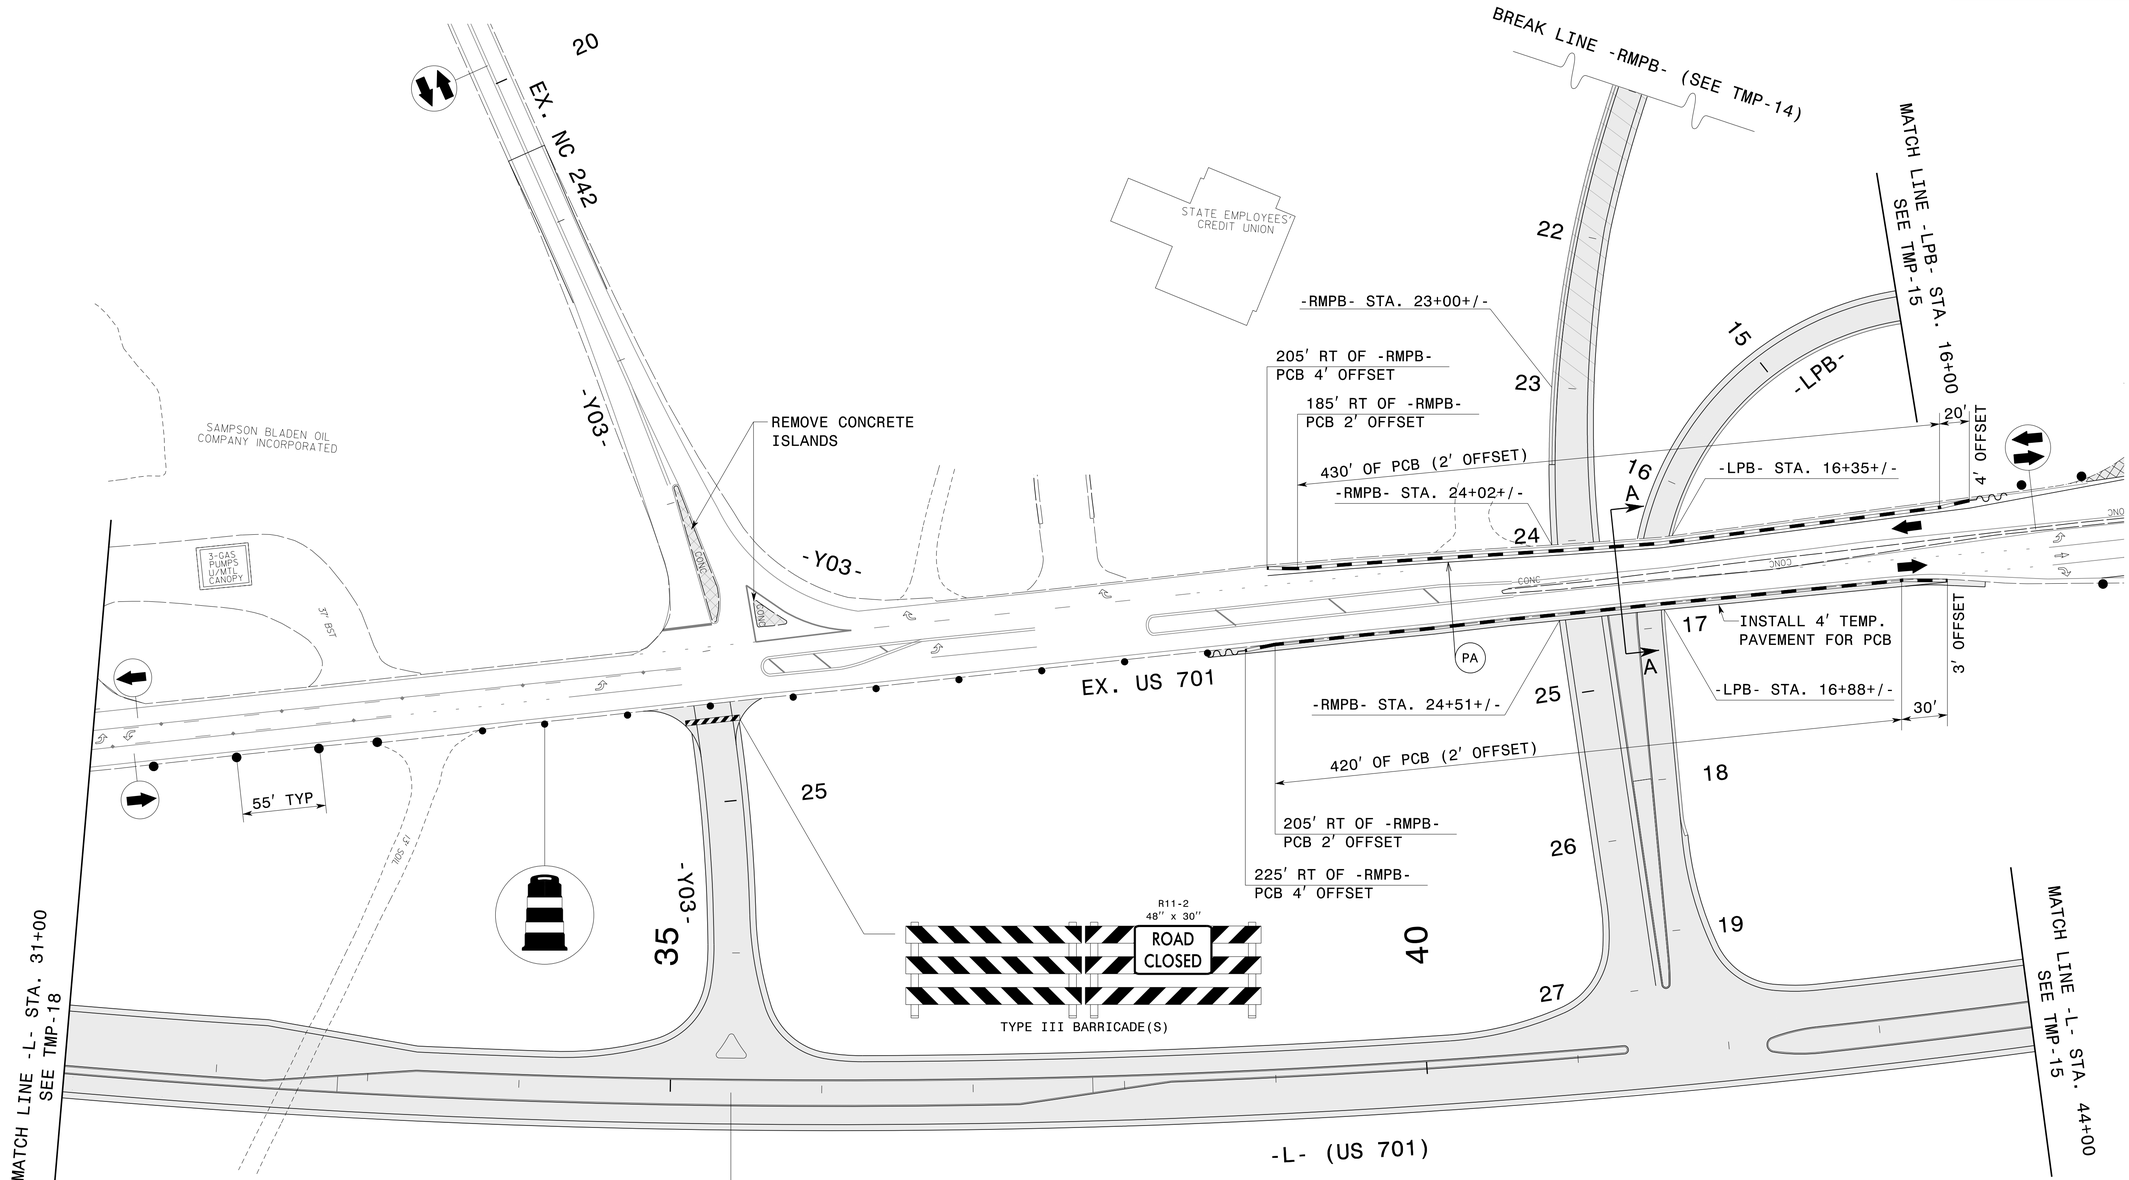


-Y03 POT STA. 26+92.19
-L- SPOC STA. 35+40

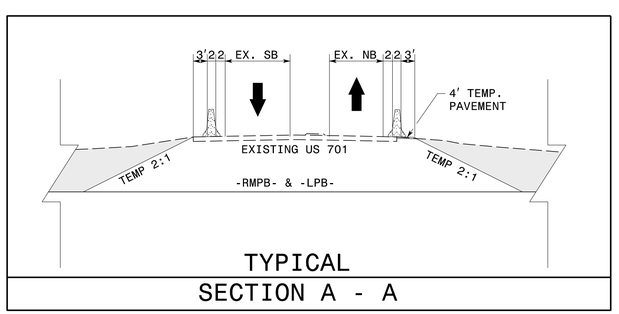


TYPICAL
SECTION A - A

WORK AREA

ON-GOING WORK

REMOVAL

APPROVED: DocuSigned by: Steve Exum DATE: 10/6/2014

NORTH CAROLINA PROFESSIONAL SEAL 022104 ENGINEER JOHN S. KITE, JR.

DIVISION OF HIGHWAYS STATE OF NORTH CAROLINA DEPARTMENT OF TRANSPORTATION WORK ZONE TRAFFIC CONTROL

PHASE II

10/3/2014
R:\Traffic\TrafficControl\TCP\R-4903_TC_TMP_19.dgn
User:sbjennings