| PROJ. REFERENCE NO. | SHEET NO. |
|---|---|
| R-4903 | TMP-8 |

US 701 CMS MESSAGING

| MESSAGE NO. 1 | MESSAGE NO. 2 |
|---|---|
| NEW TRAFFIC PATTERN | BEGIN MM/DD/YY |

CHANGEABLE MESSAGE SIGN

DISPLAY 2 WEEKS PRIOR TO TRAFFIC SHIFT

| MESSAGE NO. 1 | MESSAGE NO. 2 |
|---|---|
| NEW STOP LOCATION | NC 87 2 LANE PATTERN |

CHANGEABLE MESSAGE SIGN

DISPLAY 30 DAYS AFTER TRAFFIC SHIFT OR AS DIRECTED BY THE ENGINEER




TYPE III BARRICADE(S)




-Y02- STA. 279+50

SECTION A - A

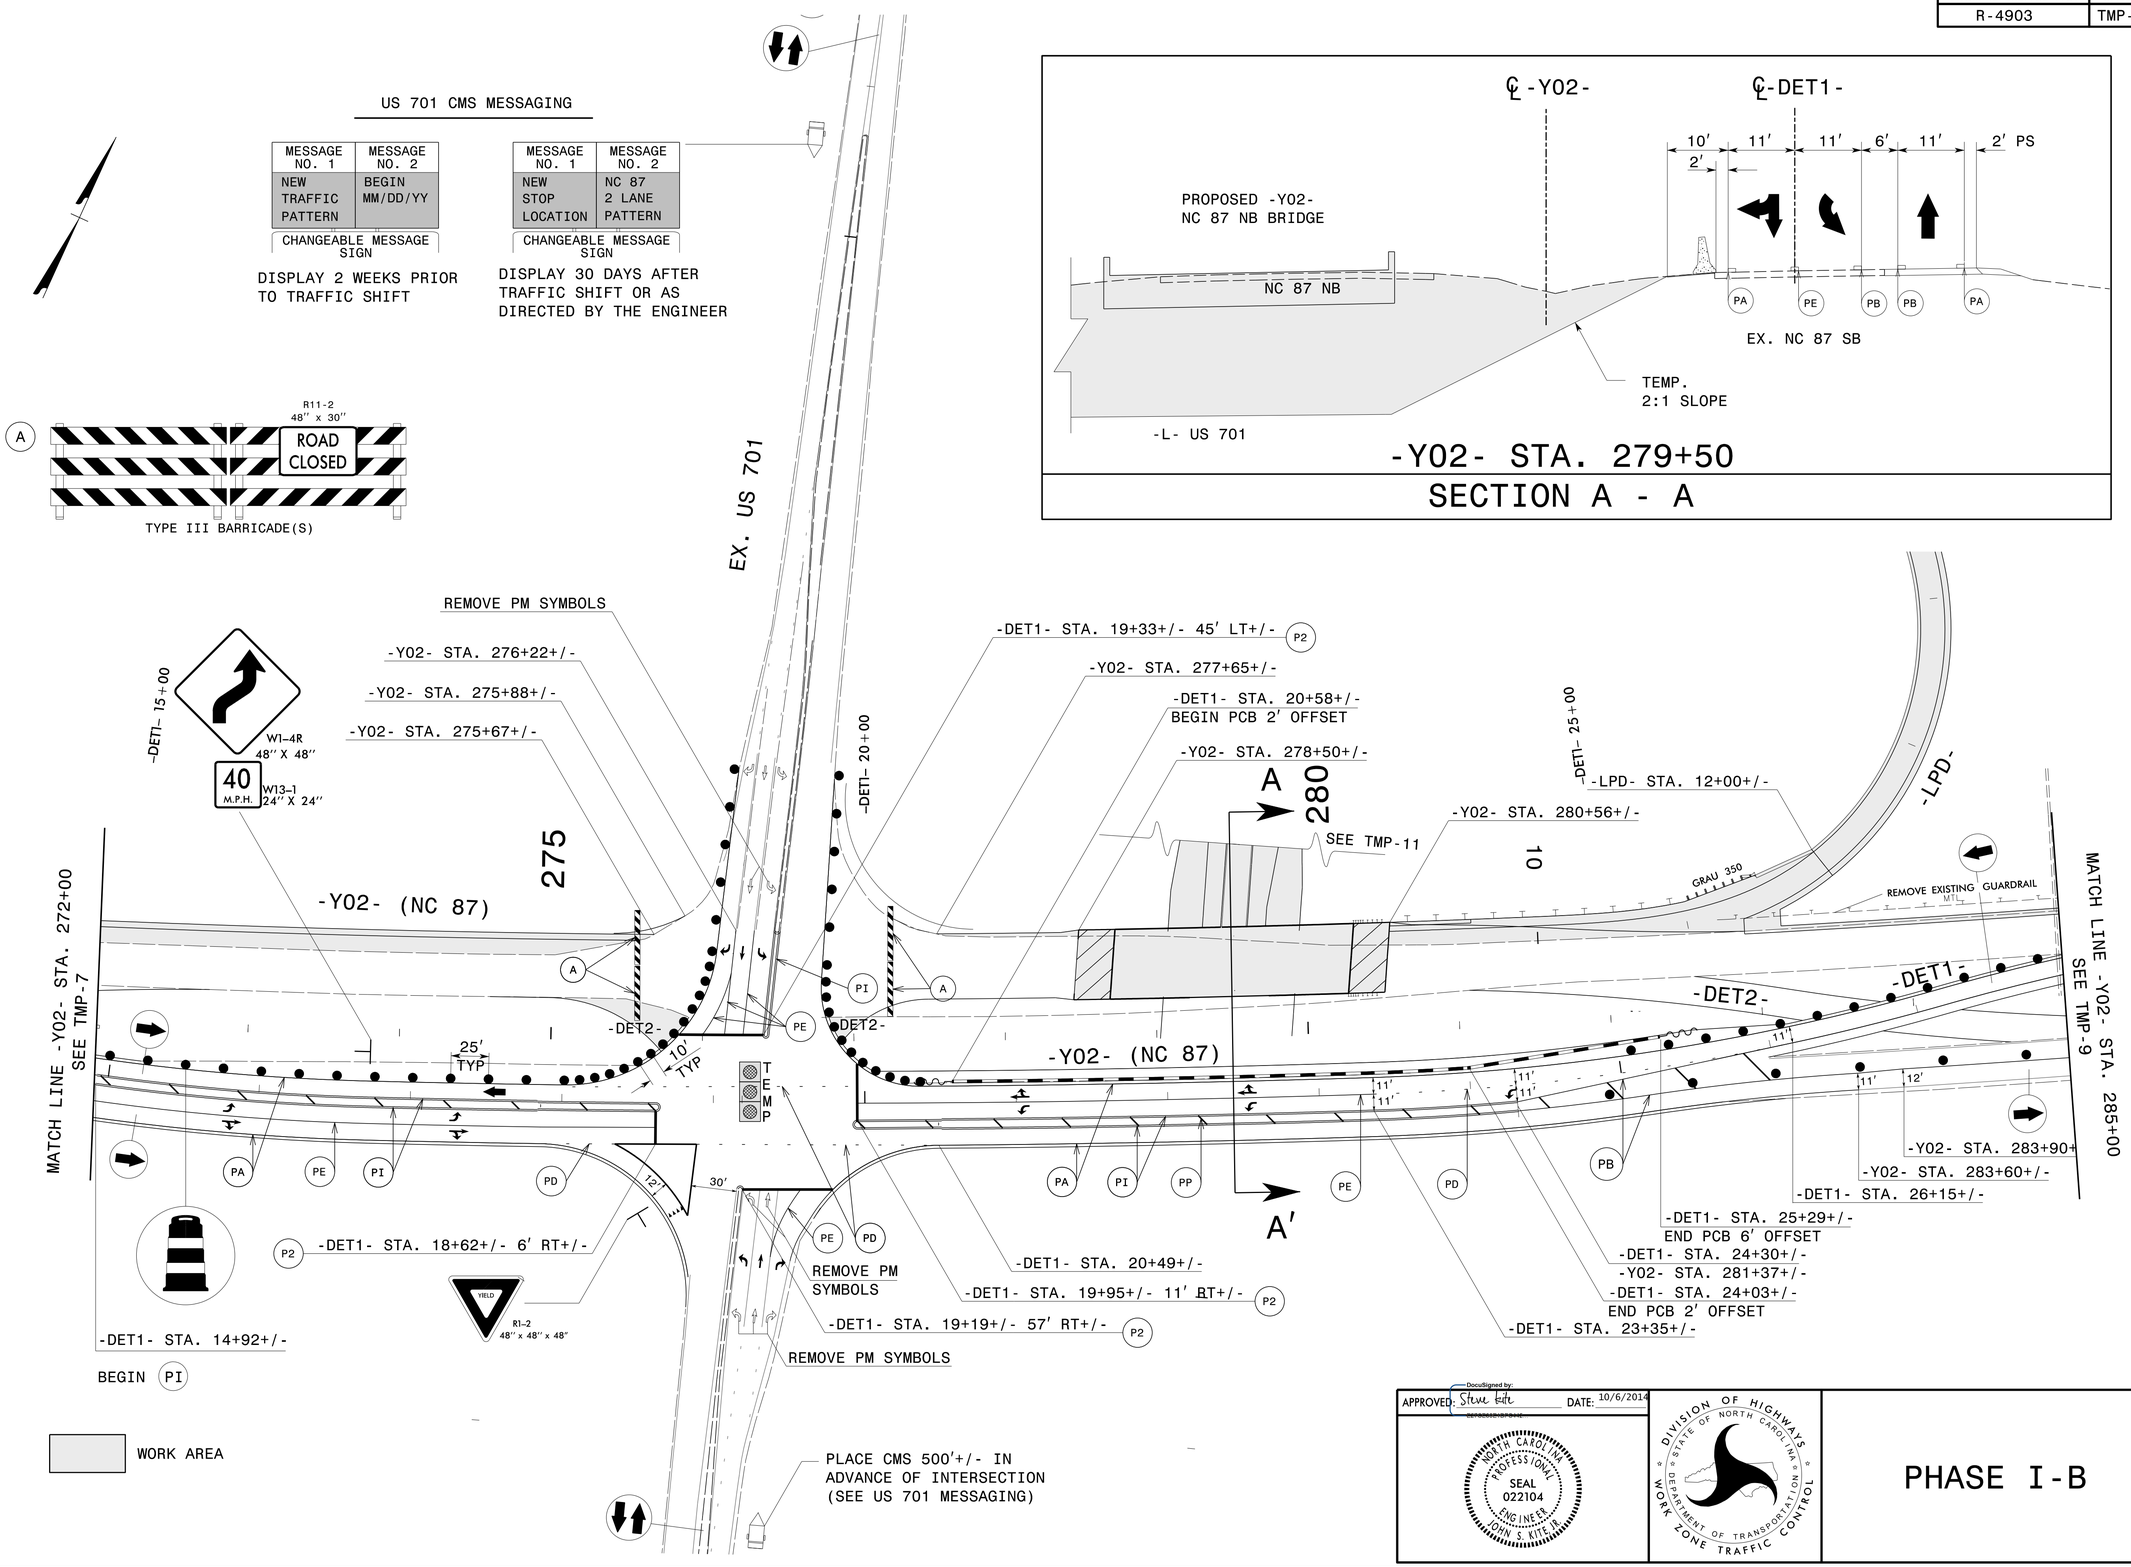


APPROVED: DocuSigned by: Steve Lish DATE: 10/6/2014

NORTH CAROLINA PROFESSIONAL SEAL 022104 ENGINEER JOHN S. KITE, JR.

DIVISION OF HIGHWAYS STATE OF NORTH CAROLINA DEPARTMENT OF TRANSPORTATION WORK ZONE TRAFFIC CONTROL

# PHASE I-B

10/3/2014
R:\Traffic\TrafficControl\TCP\R-4903_TC_TMP_8.dgn
User:sbjennings