| PROJ. REFERENCE NO. | SHEET NO. |
|---|---|
| R-4903 | TMP-10 |

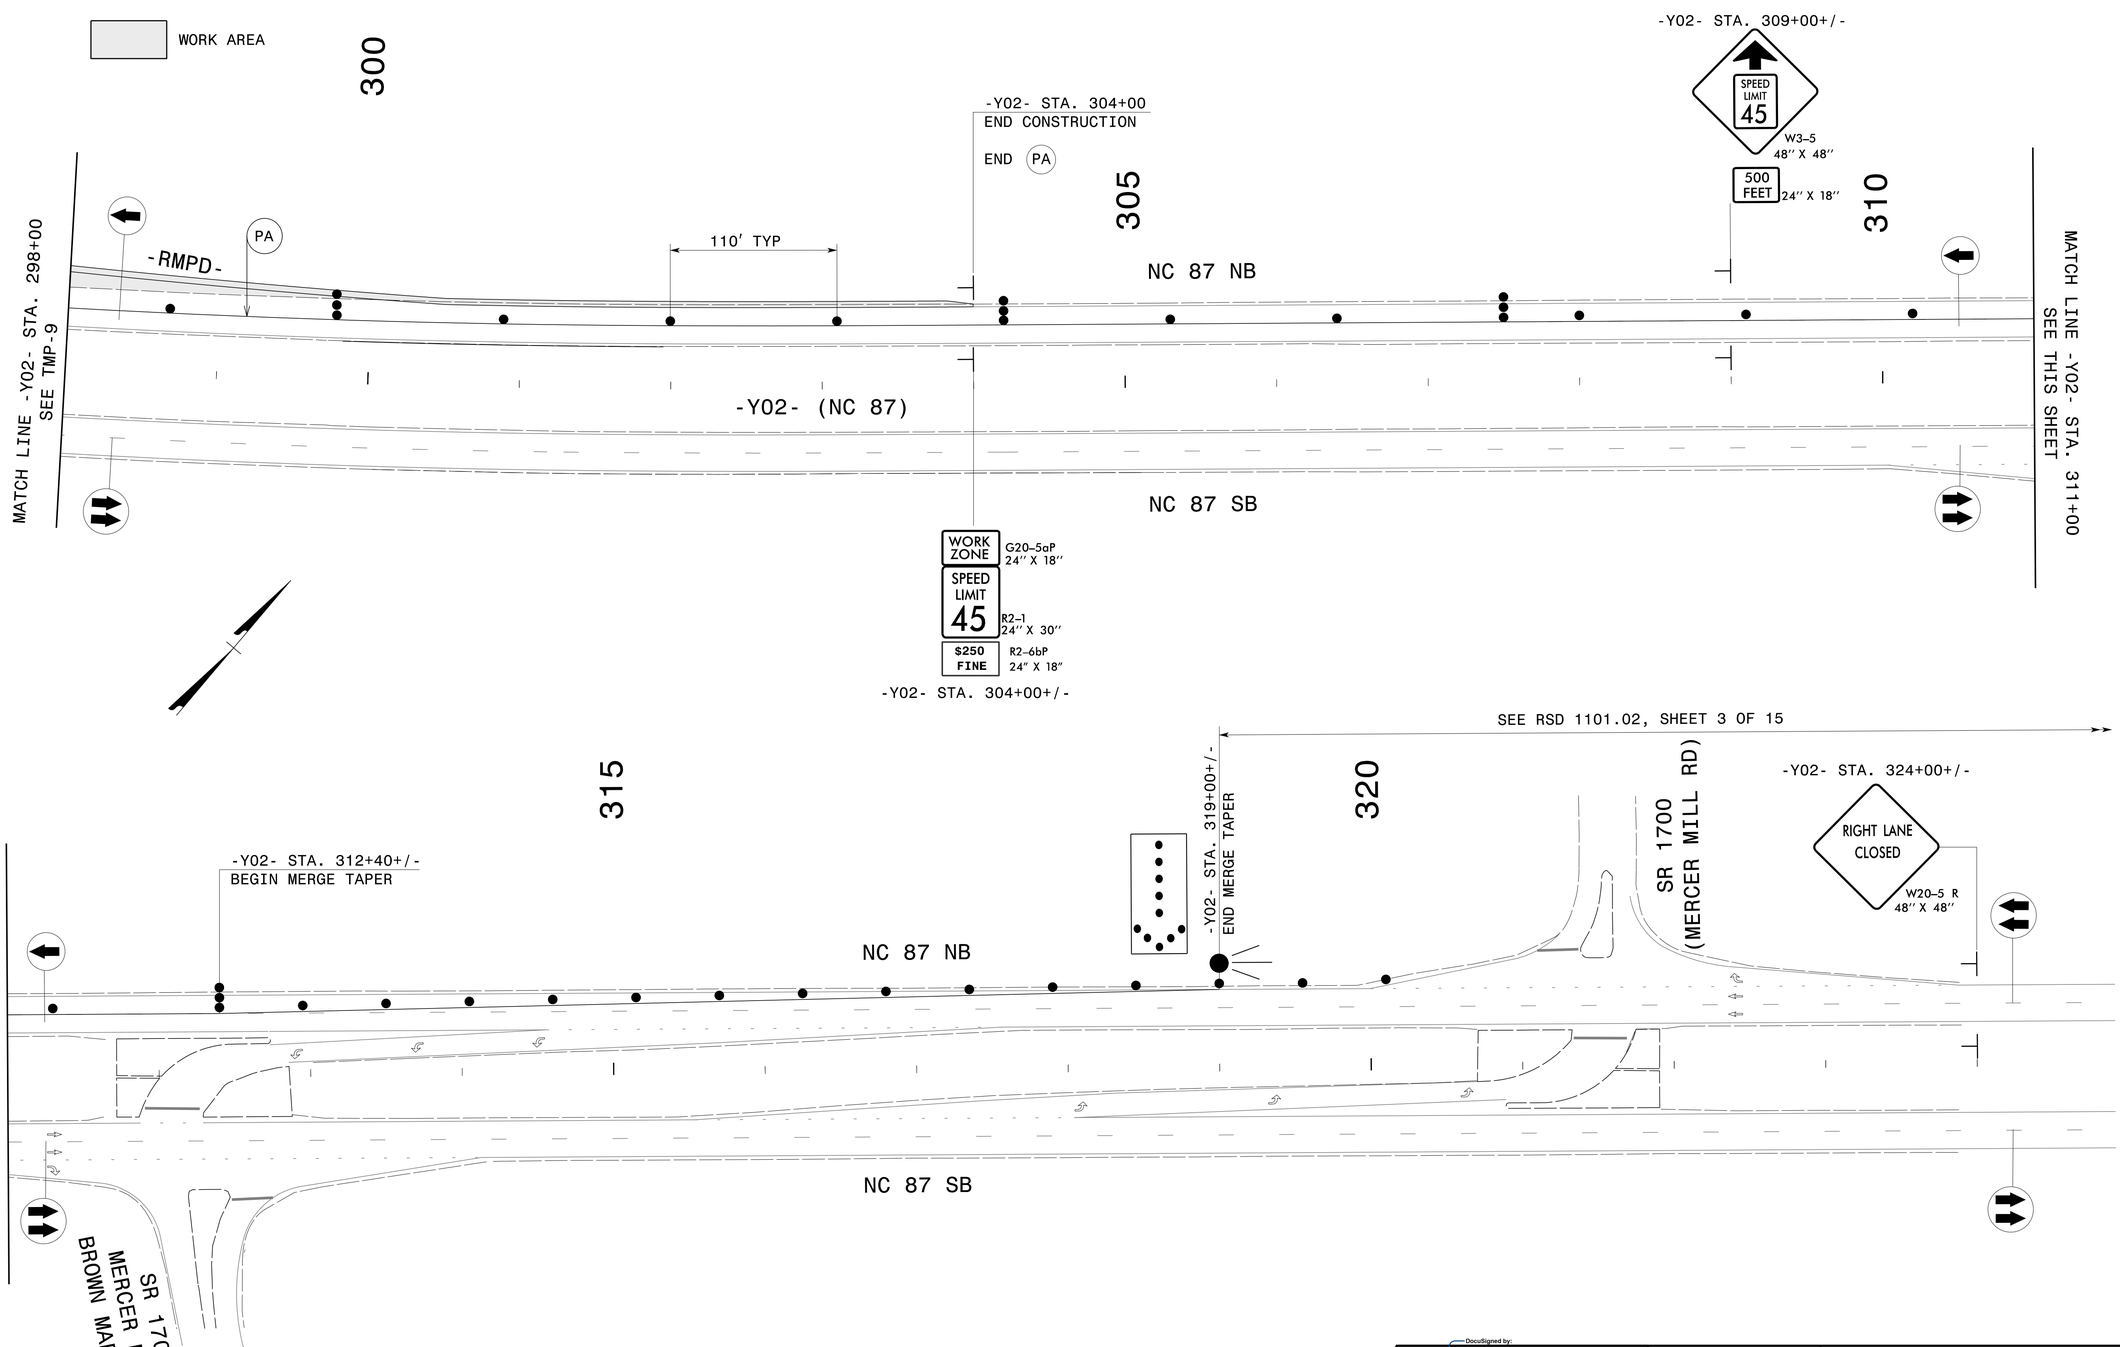


APPROVED: Steve Kite DATE: 10/6/2014

DocuSigned by:
Steve Kite
B2F0B0E0B0B04AF...

NORTH CAROLINA PROFESSIONAL SEAL 022104 ENGINEER JOHN S. KITE, JR.

DIVISION OF HIGHWAYS
STATE OF NORTH CAROLINA
DEPARTMENT OF TRANSPORTATION
WORK ZONE TRAFFIC CONTROL

# PHASE I-B

10/3/2014
R:\Traffic\TrafficControl\TCP\R-4903_TC_TMP_10.dgn
Users:sbjennings