| PROJ. REFERENCE NO. | SHEET NO. |
|---|---|
| R-4903 | TMP-23 |

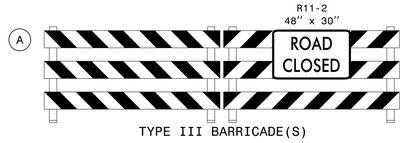


| MESSAGE NO. 1 | MESSAGE NO. 2 |
|---|---|
| ROAD CLOSED AHEAD | ALL TRAFFIC TURN RT |

CHANGEABLE MESSAGE SIGN

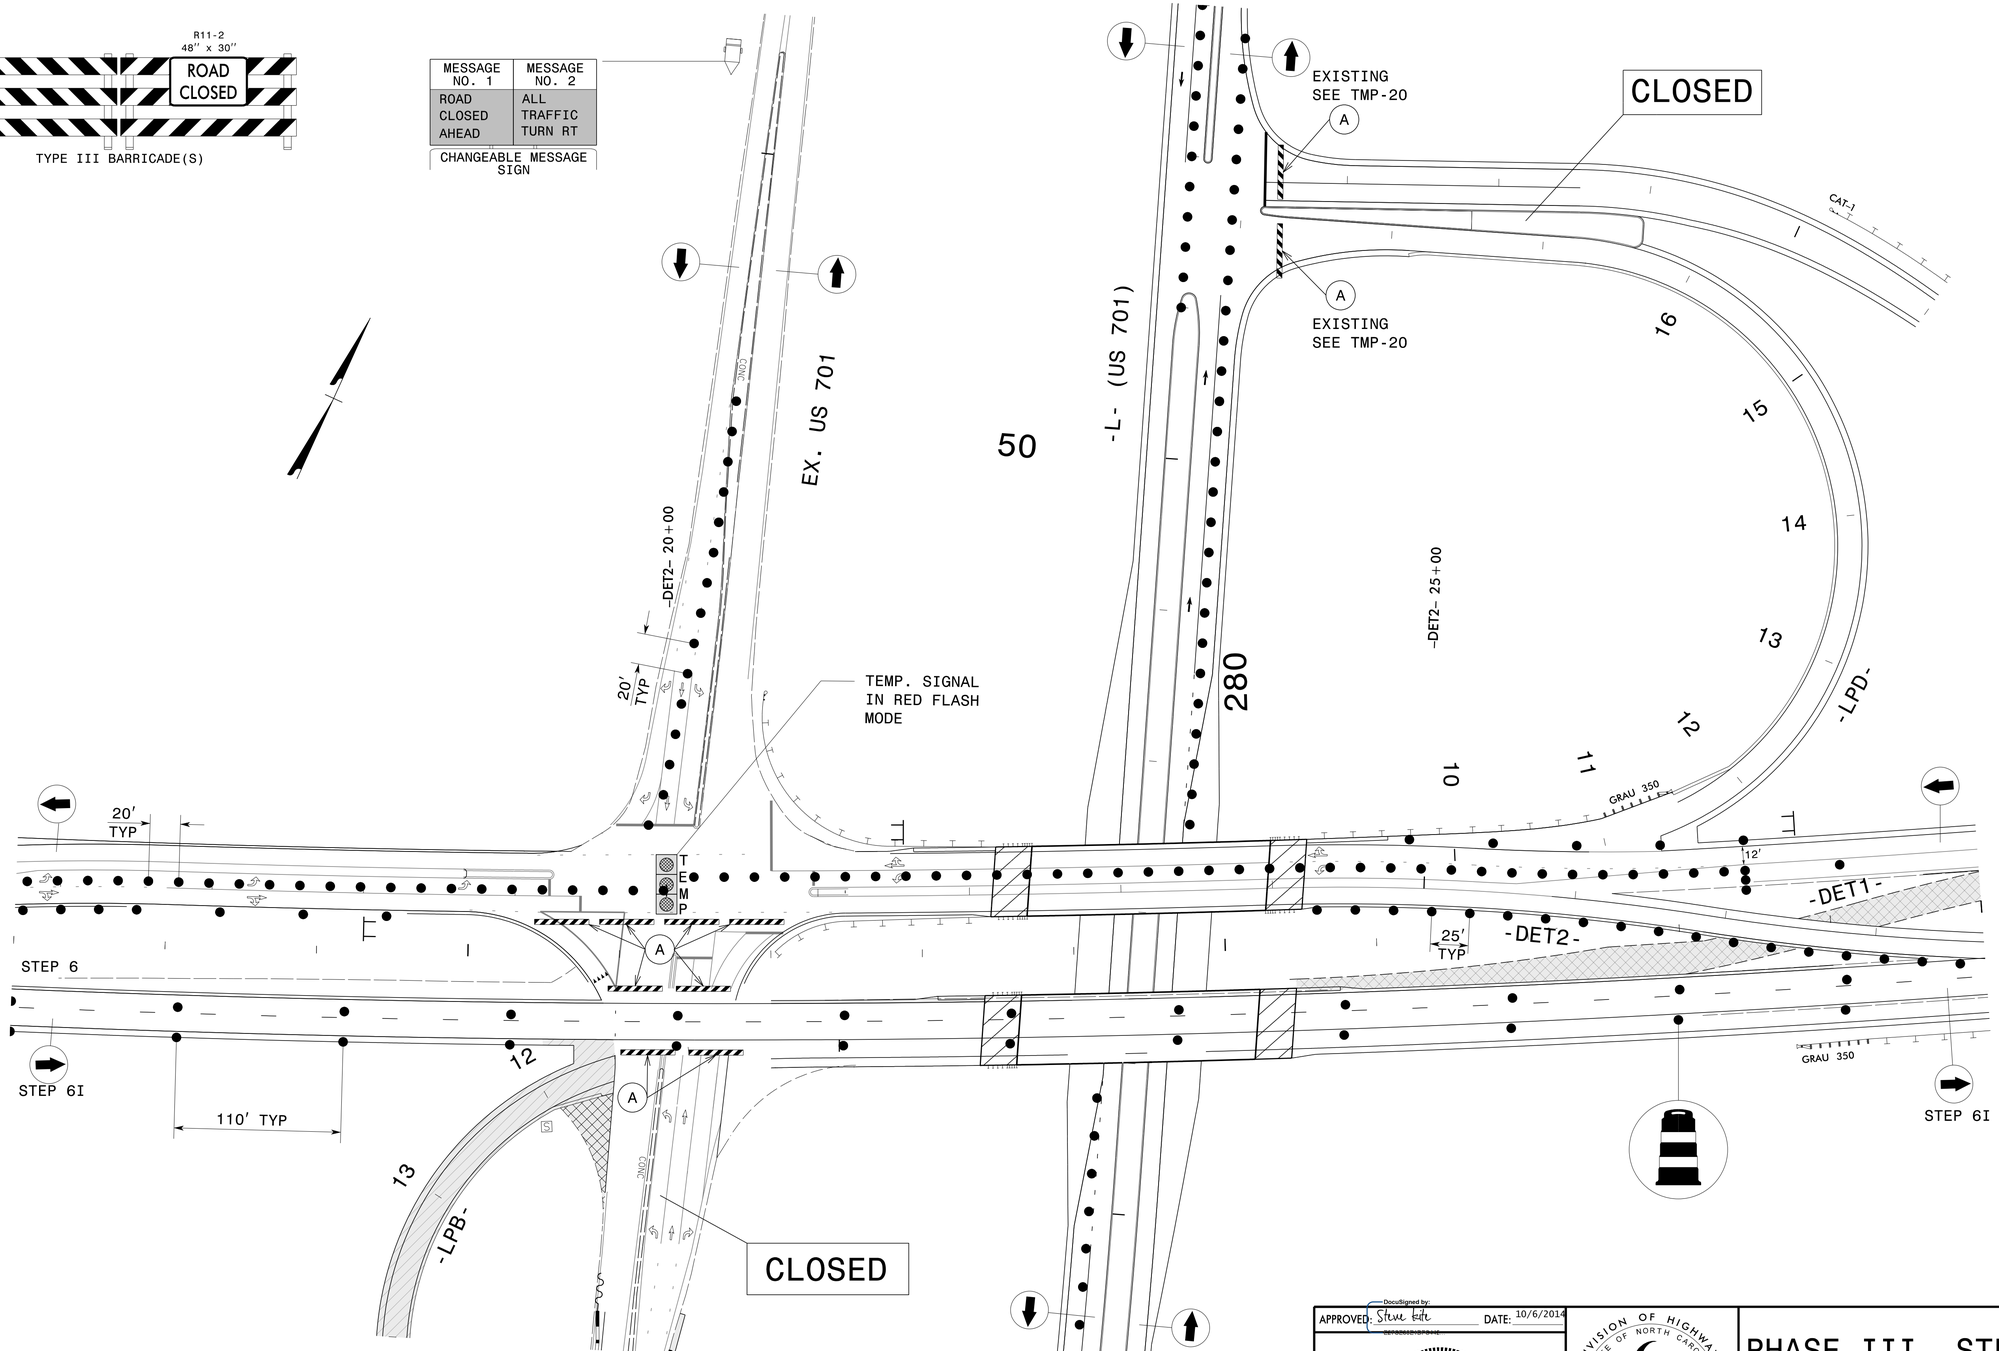


APPROVED: DocuSigned by: Steve Kite DATE: 10/6/2014

NORTH CAROLINA PROFESSIONAL SEAL 022104 ENGINEER JOHN C. KITE, JR.

DIVISION OF HIGHWAYS · STATE OF NORTH CAROLINA · DEPARTMENT OF TRANSPORTATION · WORK ZONE TRAFFIC CONTROL

# PHASE III, STEP 6I TRAFFIC SHIFT DETAIL

10/3/2014
R:\Traffic\TrafficControl\TCP\R-4903_TC_TMP_23.dgn
User:sbjennings