TIP NO.	SHEET NO.
R-4903	SIGN-10

APPROVED: Designed by: Eyamen Alghamdi FGAOSCAP6604F2.

DATE: 8/19/2014

SEAL

NORTH CAROLINA PROFESSIONAL SEAL 028387 ENGINEER AMAN VIRK

PROPOSED & EXISTING SIGNS
NC HWY 87
-Y02- STA. 237+00 TO STA. 261+00

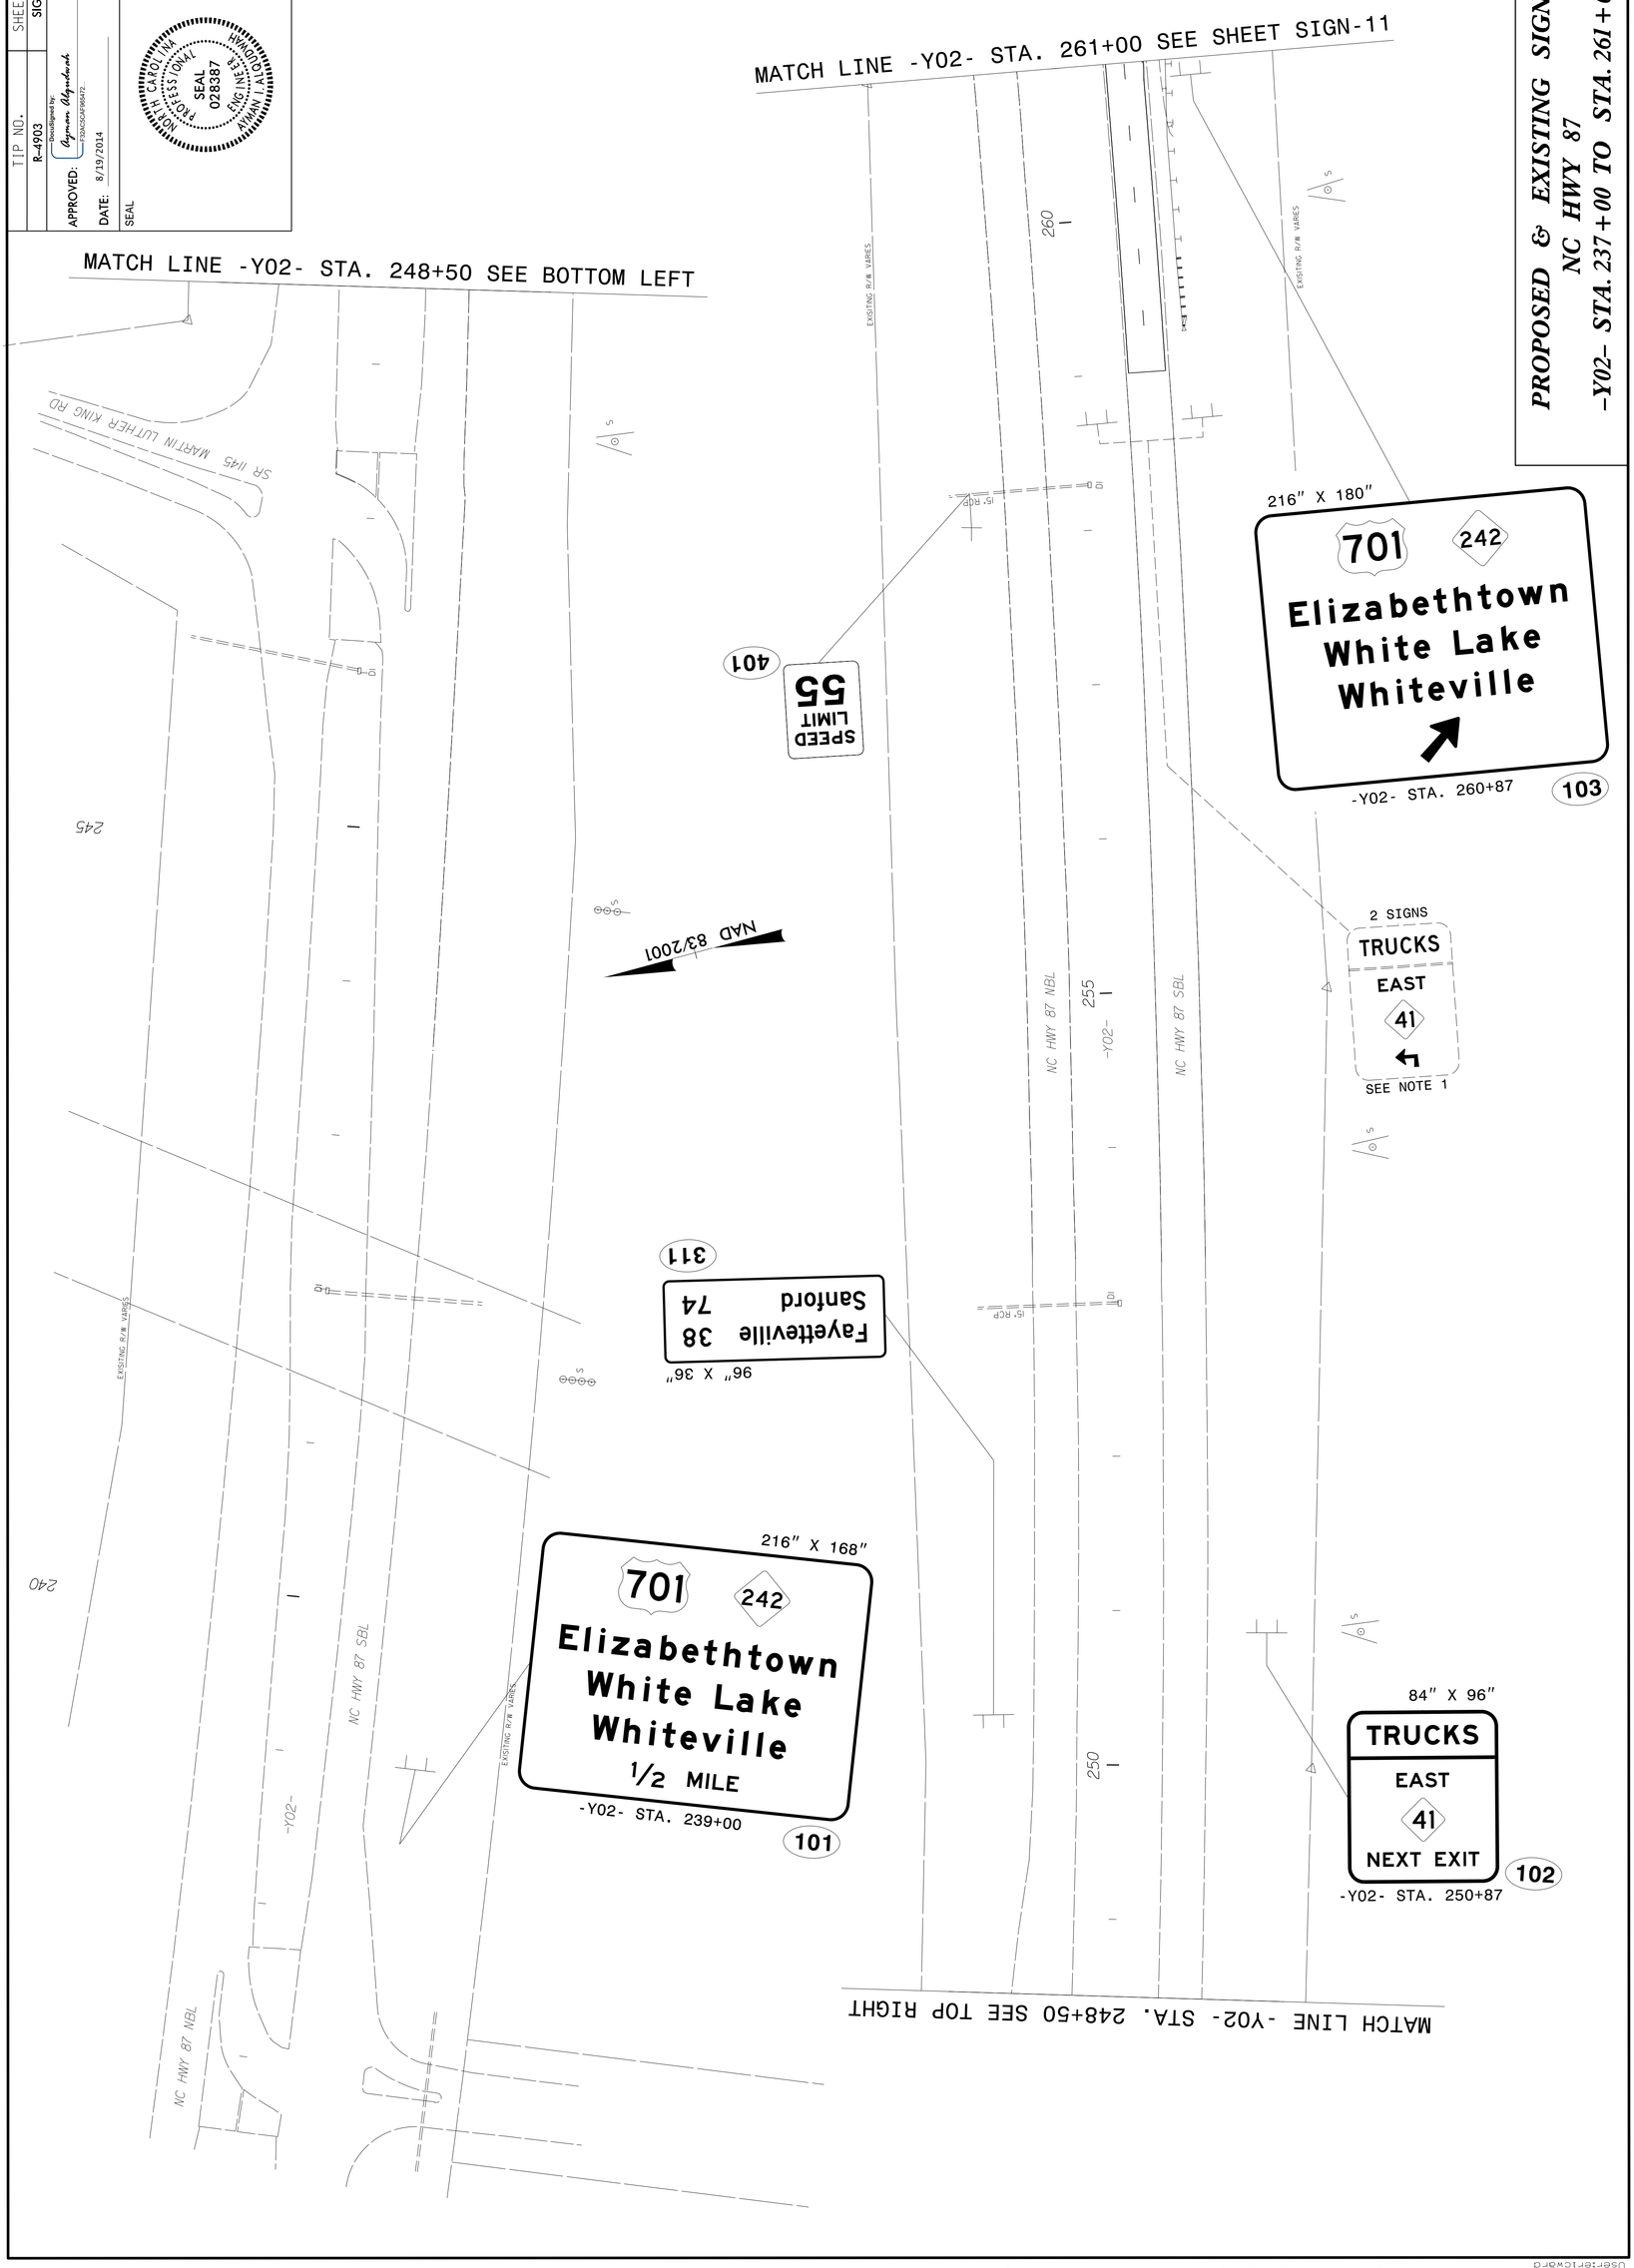

8/18/2014
P:\TIPProjects-R\R4903\Traffic\Signing\CADD\Signing Layout Plans\r4903-sgn-psh-s10.dgn
User:ertcxard