TIP NO.	SHEET NO.
R-4903	SIGN-11

APPROVED: Designed by: Eugenia Alexandrak FSAICSCAP#95872
DATE: 8/19/2014
SEAL

NORTH CAROLINA PROFESSIONAL SEAL 028387 ENGINEER ANTHONY A. AMAN III

PROPOSED & EXISTING SIGNS
NC HWY 87
-Y02- STA. 261+00 TO STA. 274+75

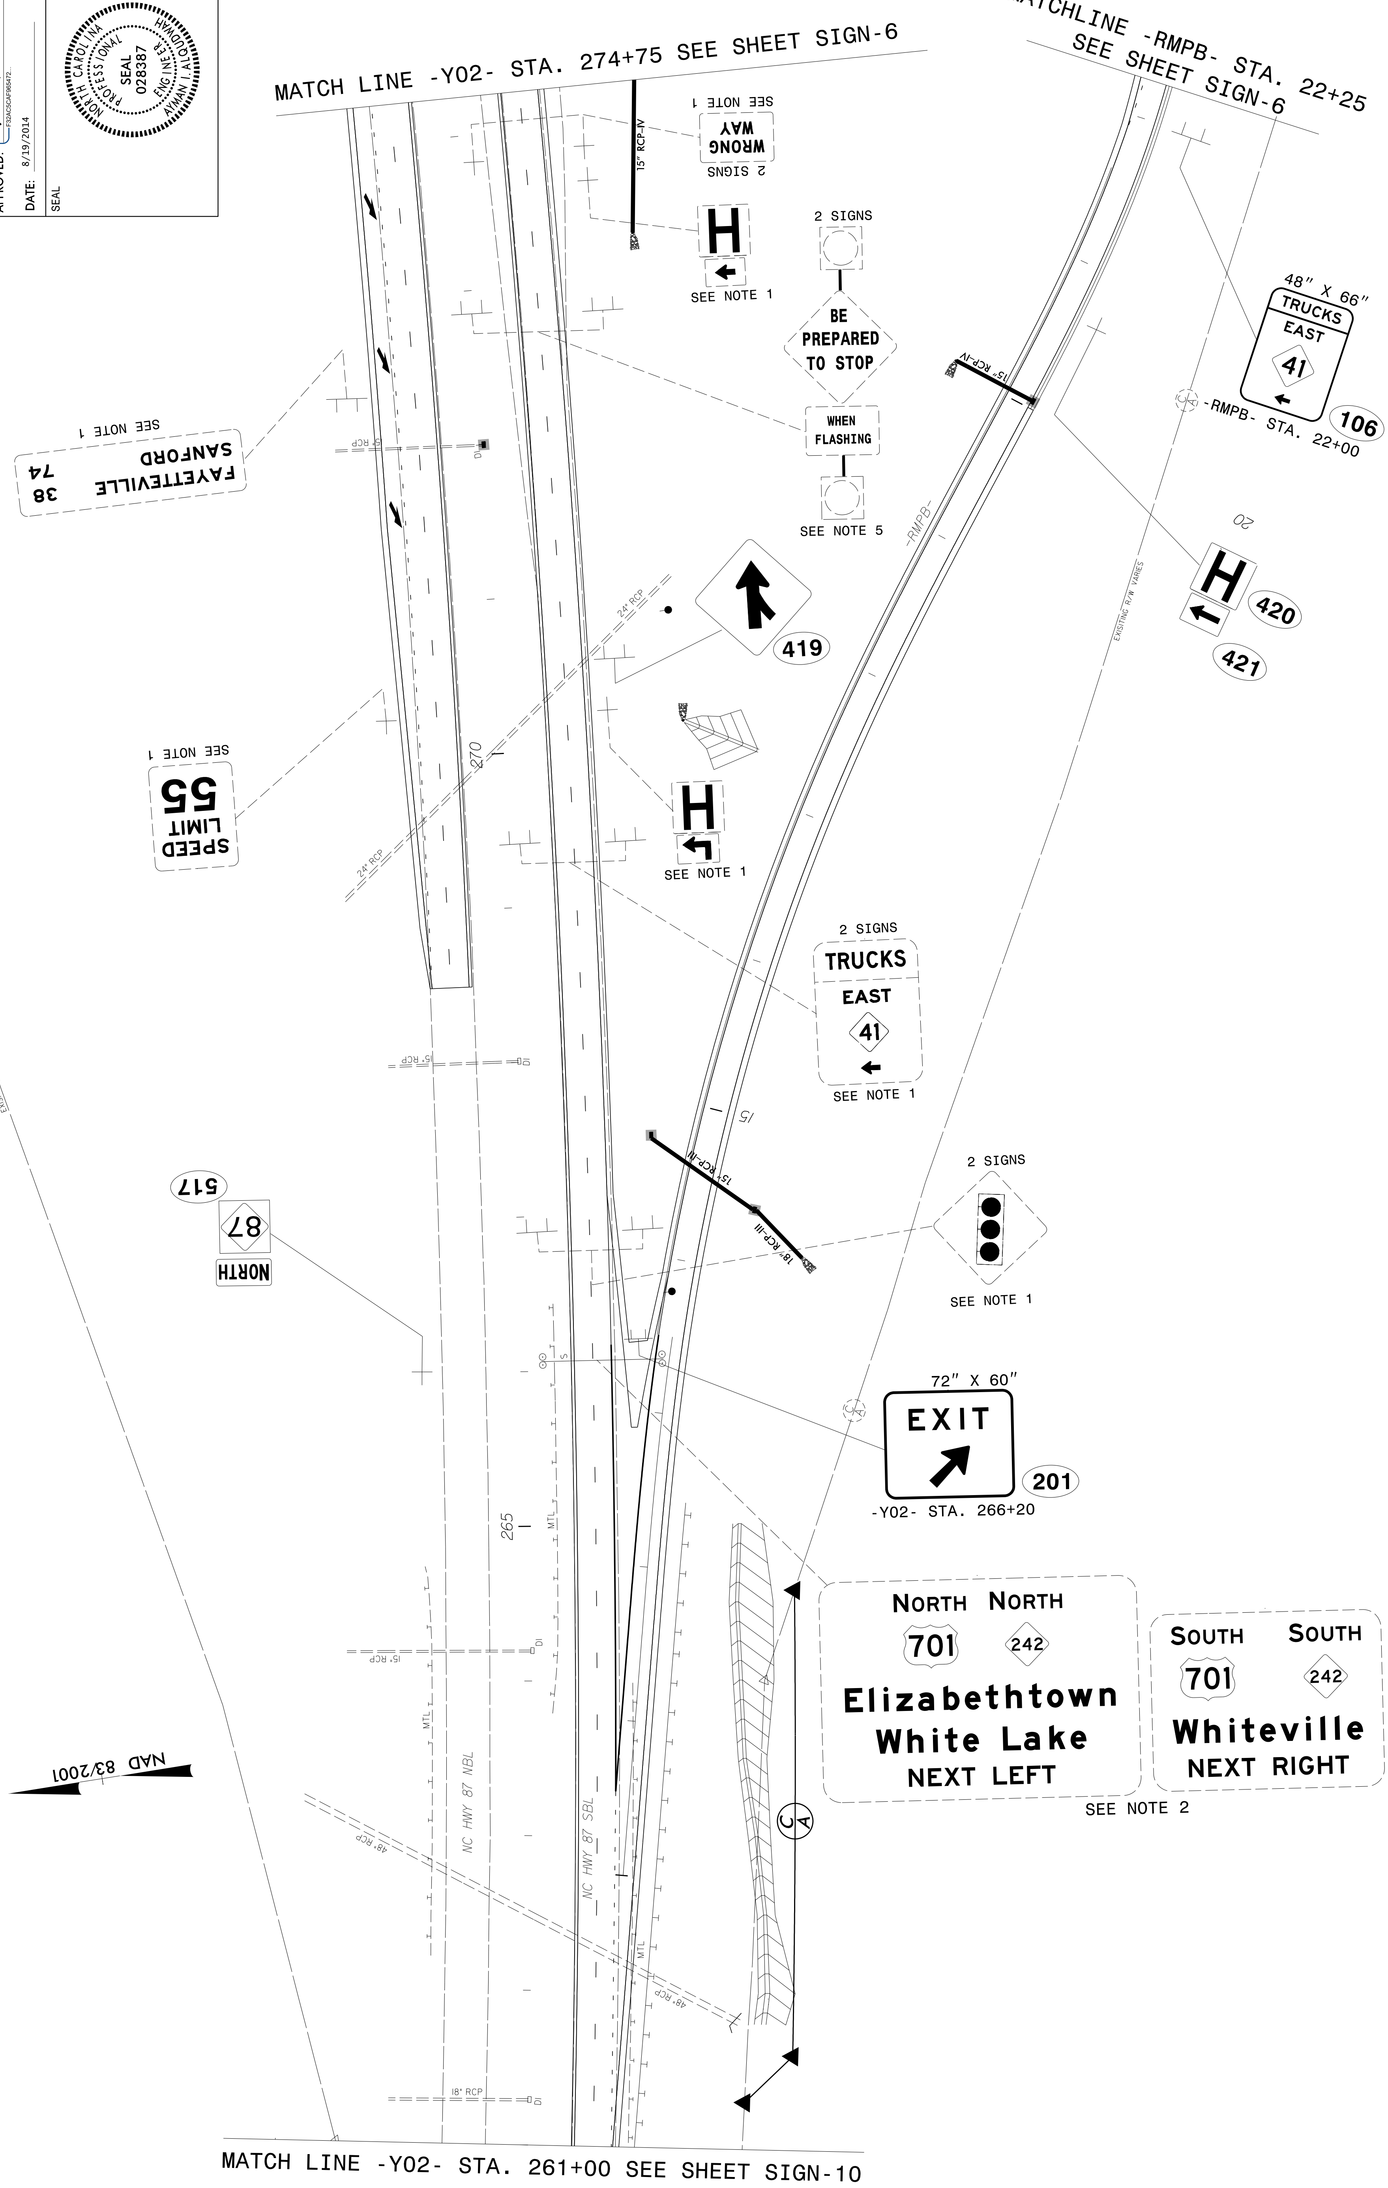

8/18/2014
P:\TIPProjects-R\R4903\Traffic\Signing\CADD\Signing Layout Plans\r4903-sgn-psh-sll.dgn
UserIcrickard