TIP NO.	SHEET NO.
R-4903	SIGN-5

APPROVED: DocuSigned by: Ayman Alqudwah F32AC5CAF905472...

DATE: 8/19/2014

NORTH CAROLINA PROFESSIONAL SEAL 028387 ENGINEER AYMAN I. ALQUDWAH

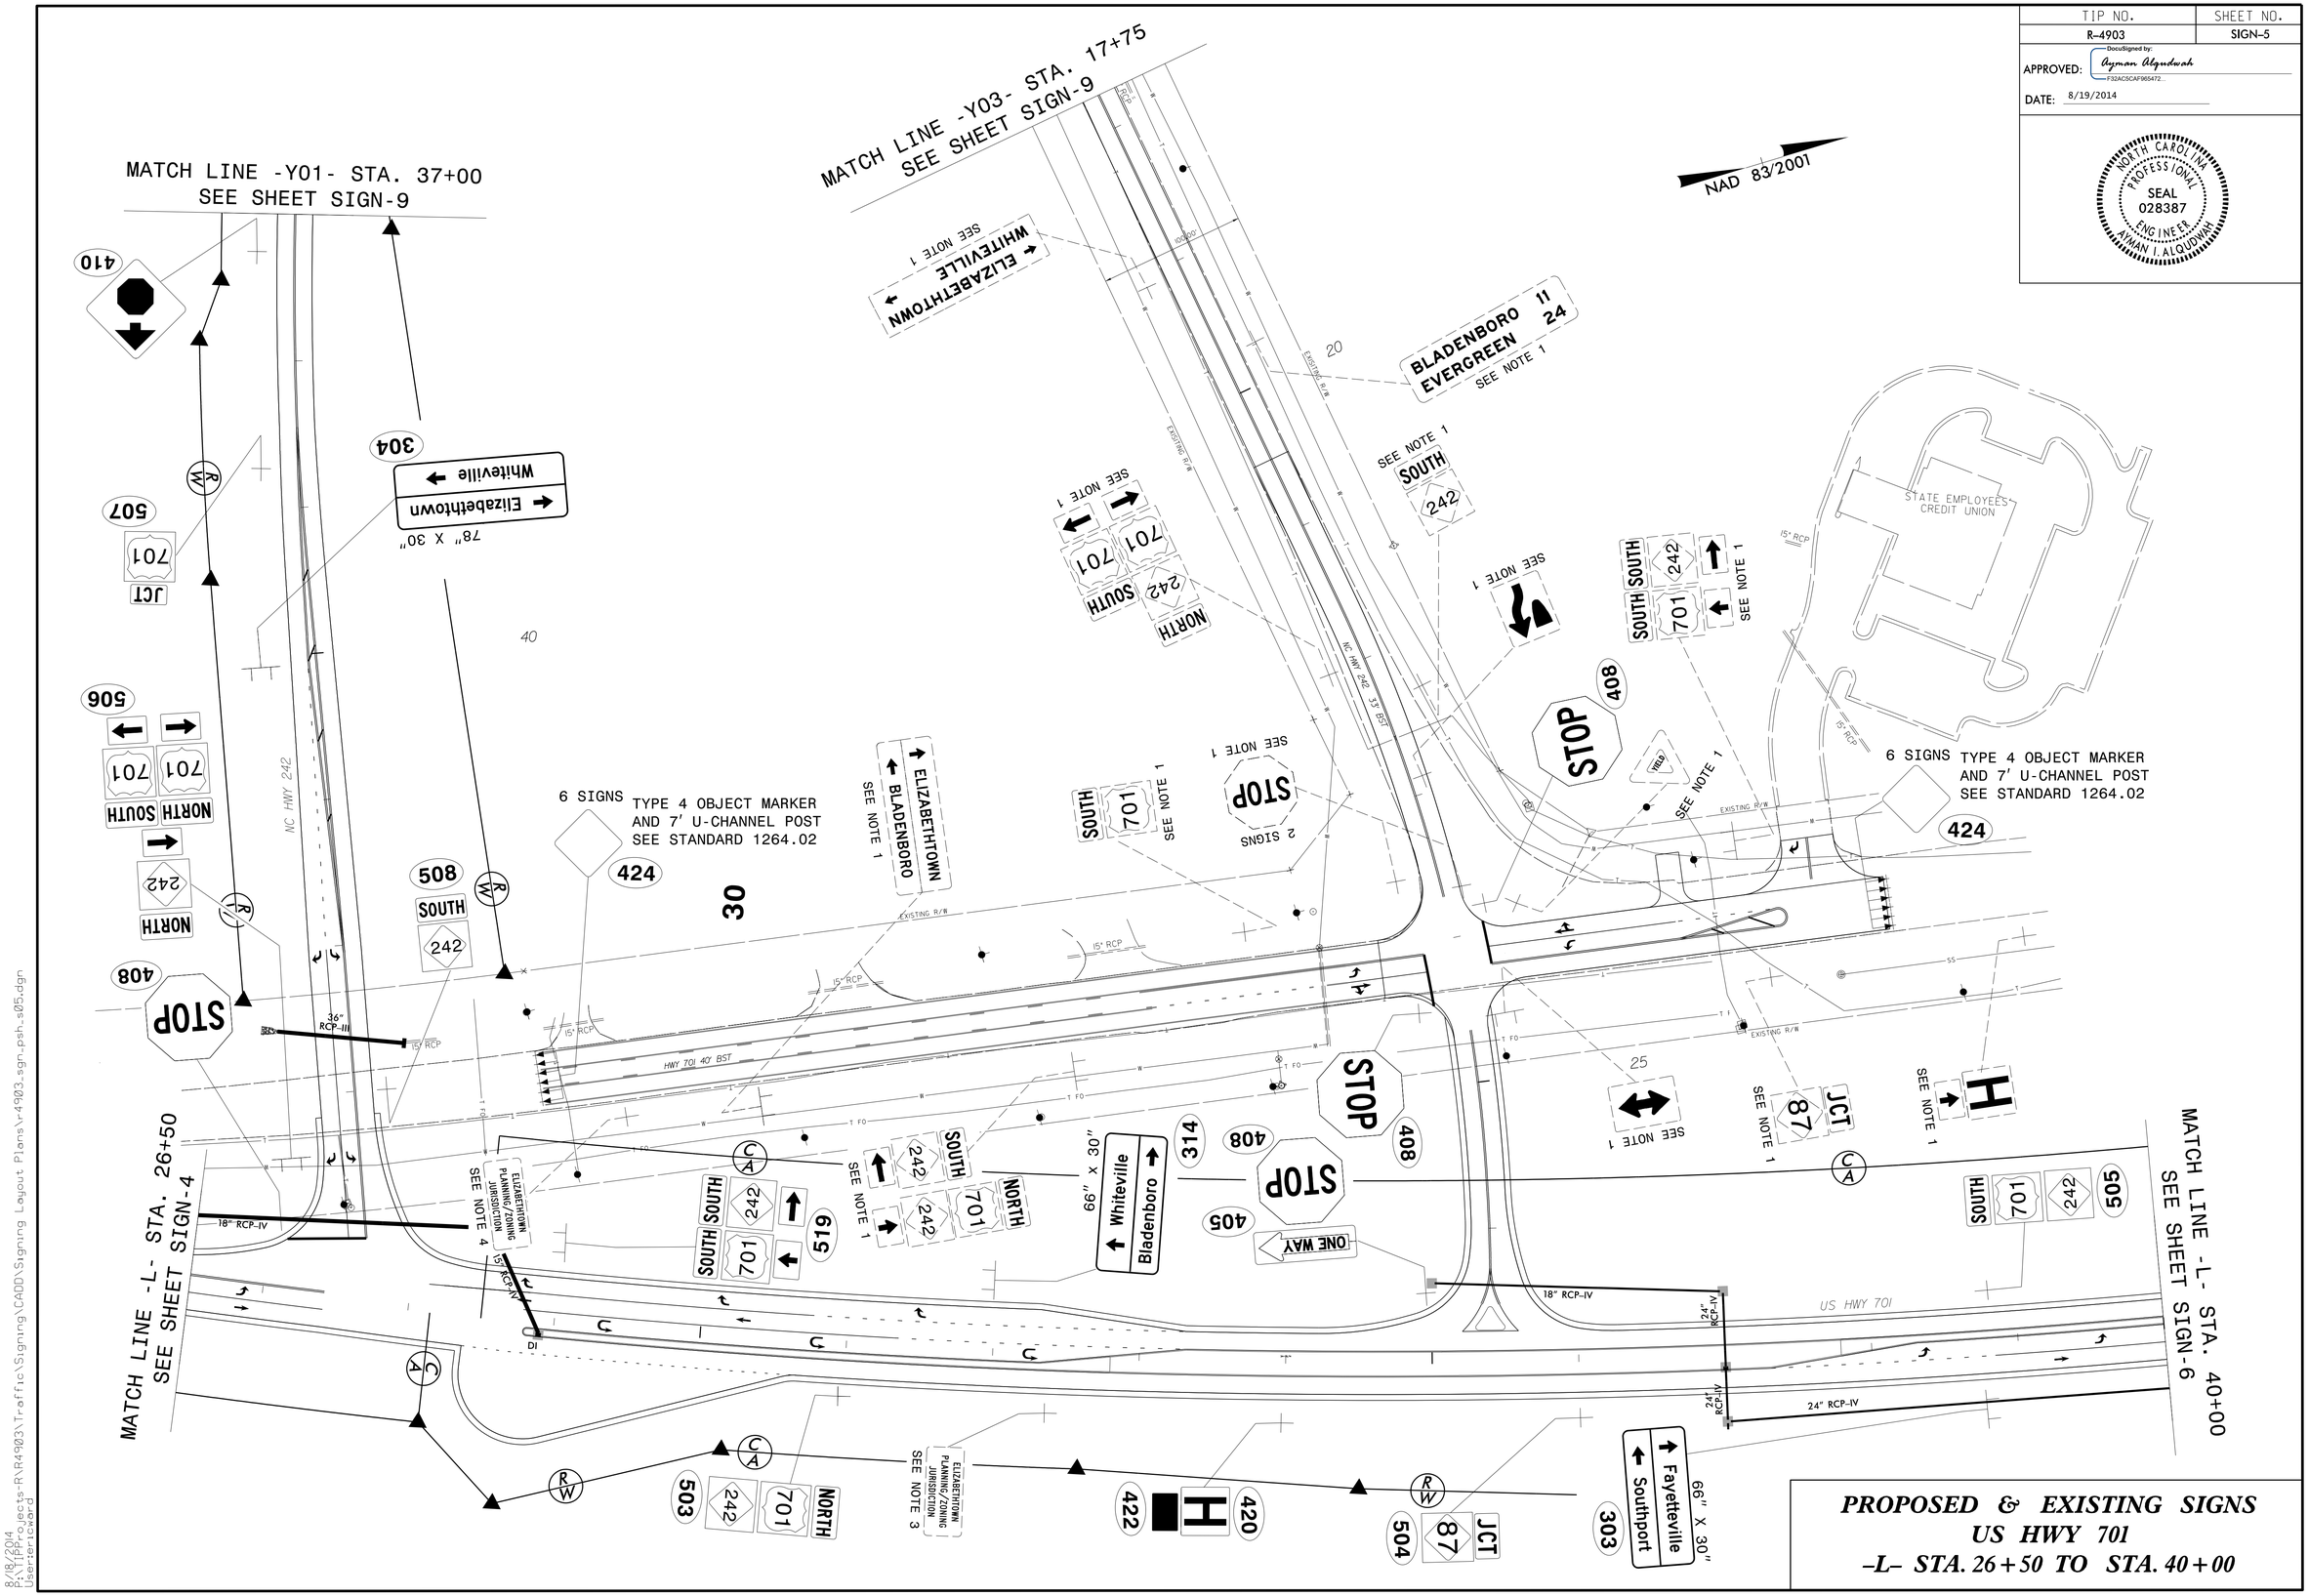

PROPOSED & EXISTING SIGNS
US HWY 701
–L– STA. 26+50 TO STA. 40+00

8/18/2014
P:\TIPProjects-R\R4903\Traffic\Signing\CADD\Signing Layout Plans\r4903_sgn_psh_s05.dgn
User:richard