TIP NO.	SHEET NO.
R-4903	SIGN-8

APPROVED: DocuSigned by: Ayman Aldouduwah F32AC5CAF965472...

DATE: 8/19/2014

SEAL

NORTH CAROLINA PROFESSIONAL SEAL 028387 ENGINEER AYMAN I. ALOUDWAH

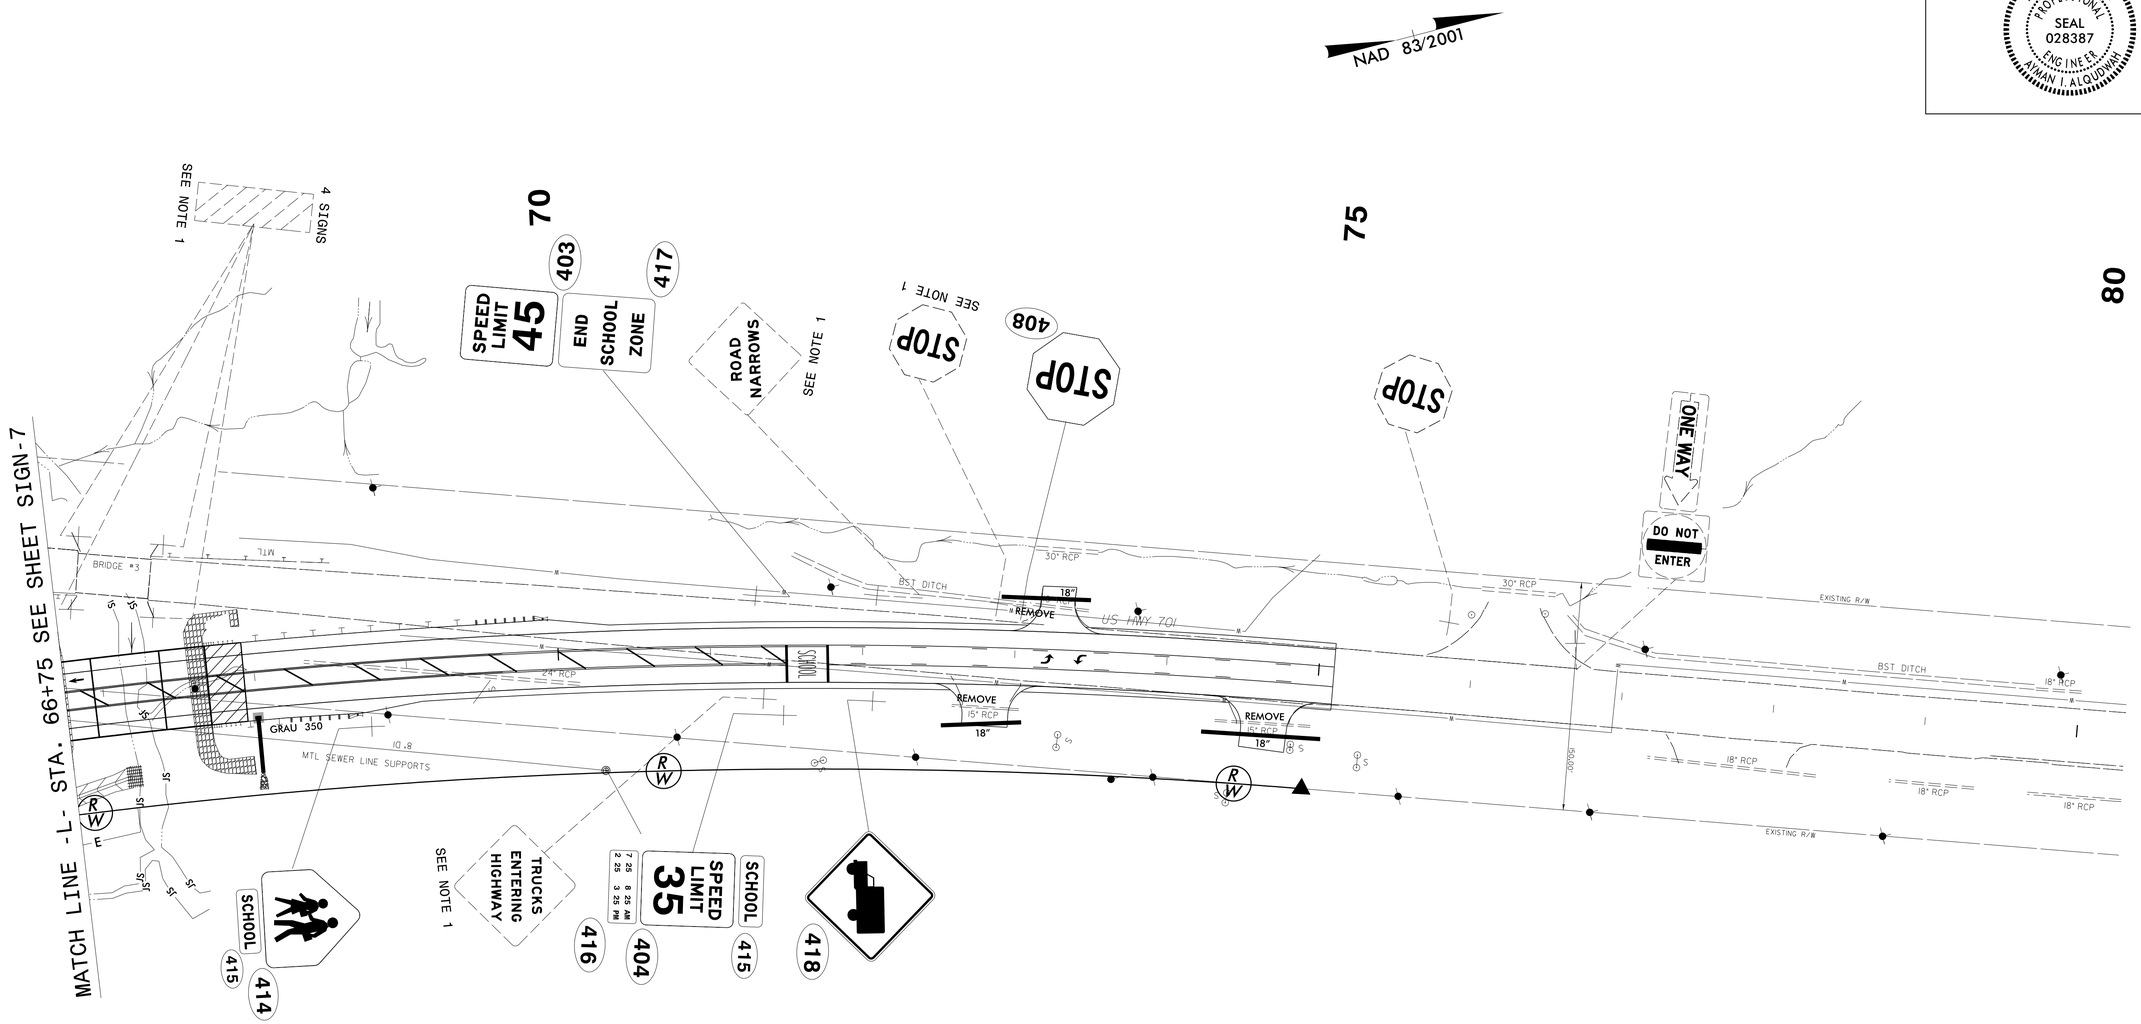

PROPOSED & EXISTING SIGNS
US HWY 701
-L- STA. 66+75 TO STA. 80+00

8/18/2014
P:\TIPProjects-R\R4903\Traffic\Signing\CADD\Signing Layout Plans\r-4903_sgn_psh_s08.dgn
User:rcward