TIP NO.	SHEET NO.
R-4903	SIGN-9

APPROVED: DocuSigned by: Ayman Alqudwah F32AC5CAF965472...

DATE: 8/19/2014

NORTH CAROLINA PROFESSIONAL SEAL 028387 ENGINEER AYMAN I. ALQUDWAH

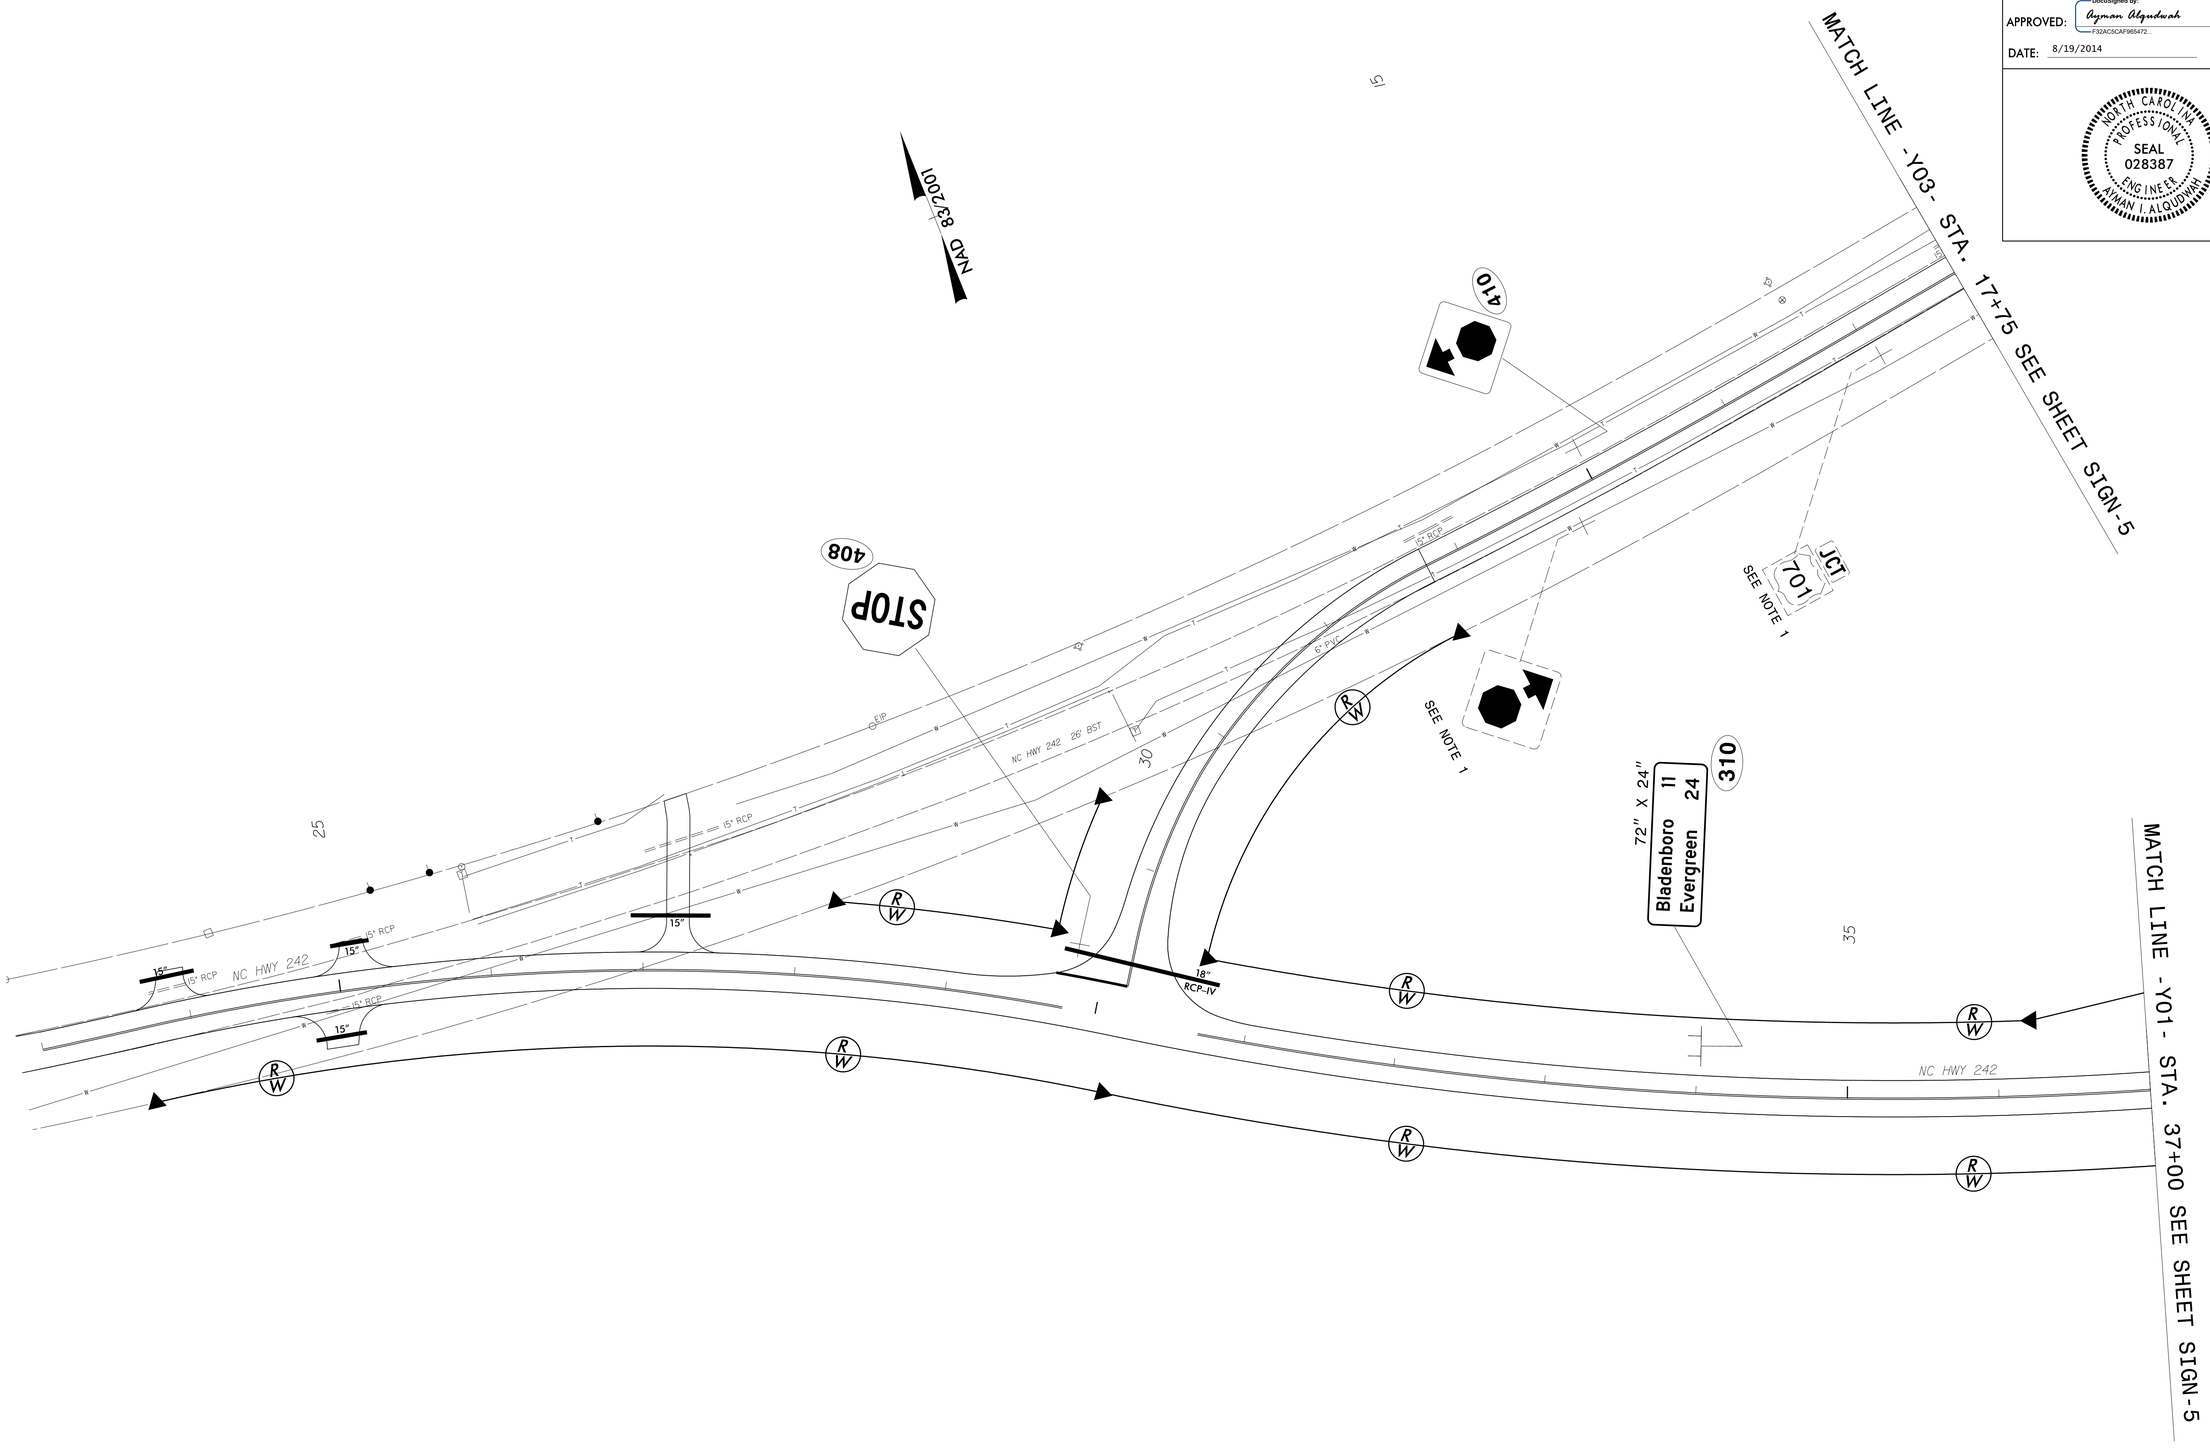

PROPOSED & EXISTING SIGNS
NC HWY 242
-Y01- STA. 23+00 TO STA. 37+00

8/18/2014
P:\TIPProjects-R\R4903\Traffic\Signing\CADD\Signing Layout Plans\r-4903_sgn_psh_s09.dgn
User:ericward