PROJECT REFERENCE NO.	SHEET NO.
B-4741	SIGN-2

APPROVED: DocuSigned by: Ronald W. King 0695D7A9577C4DC...

DATE: 9/2/2014

SEAL

NORTH CAROLINA PROFESSIONAL SEAL 022959 ENGINEER RONALD W. KING

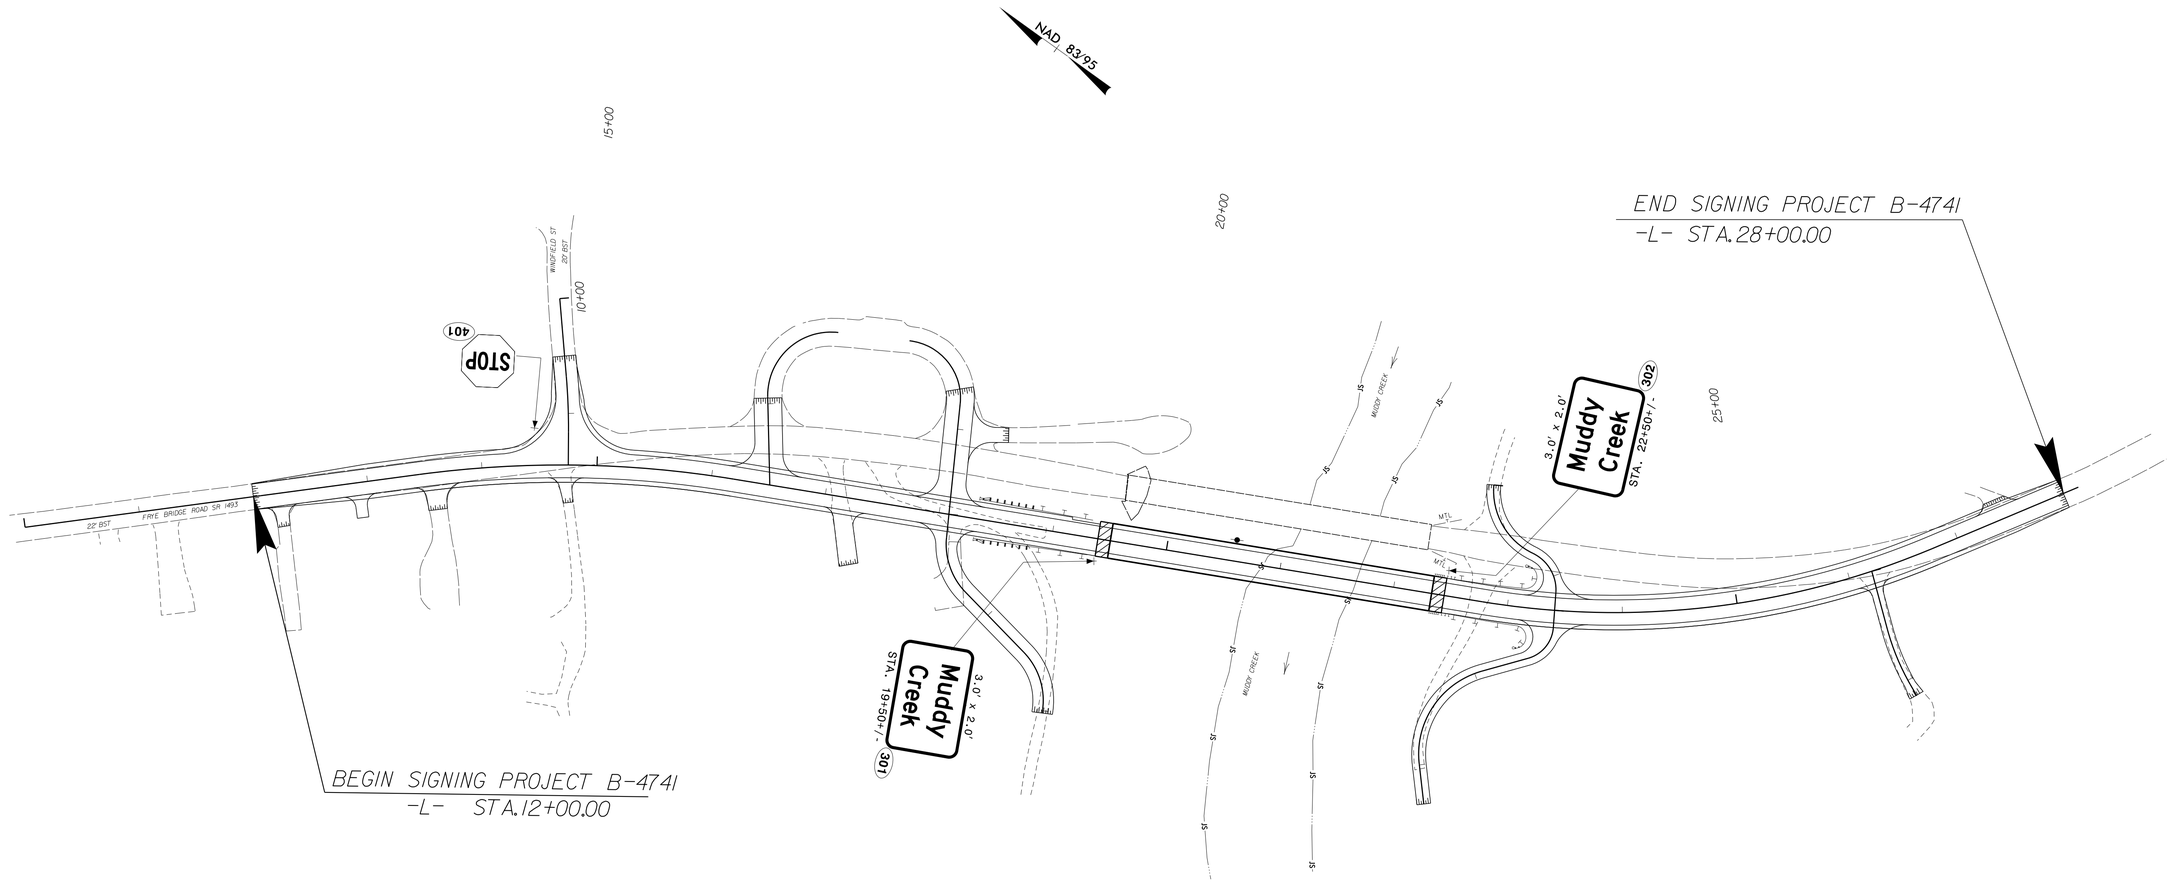

SIGN DETAIL SHEET

9/2/2014
R:\TIPProjects-B\B4741\Traffic\Signing\CADD\Signing Layout Plans\B-4741.dgn
jsparks@pbs