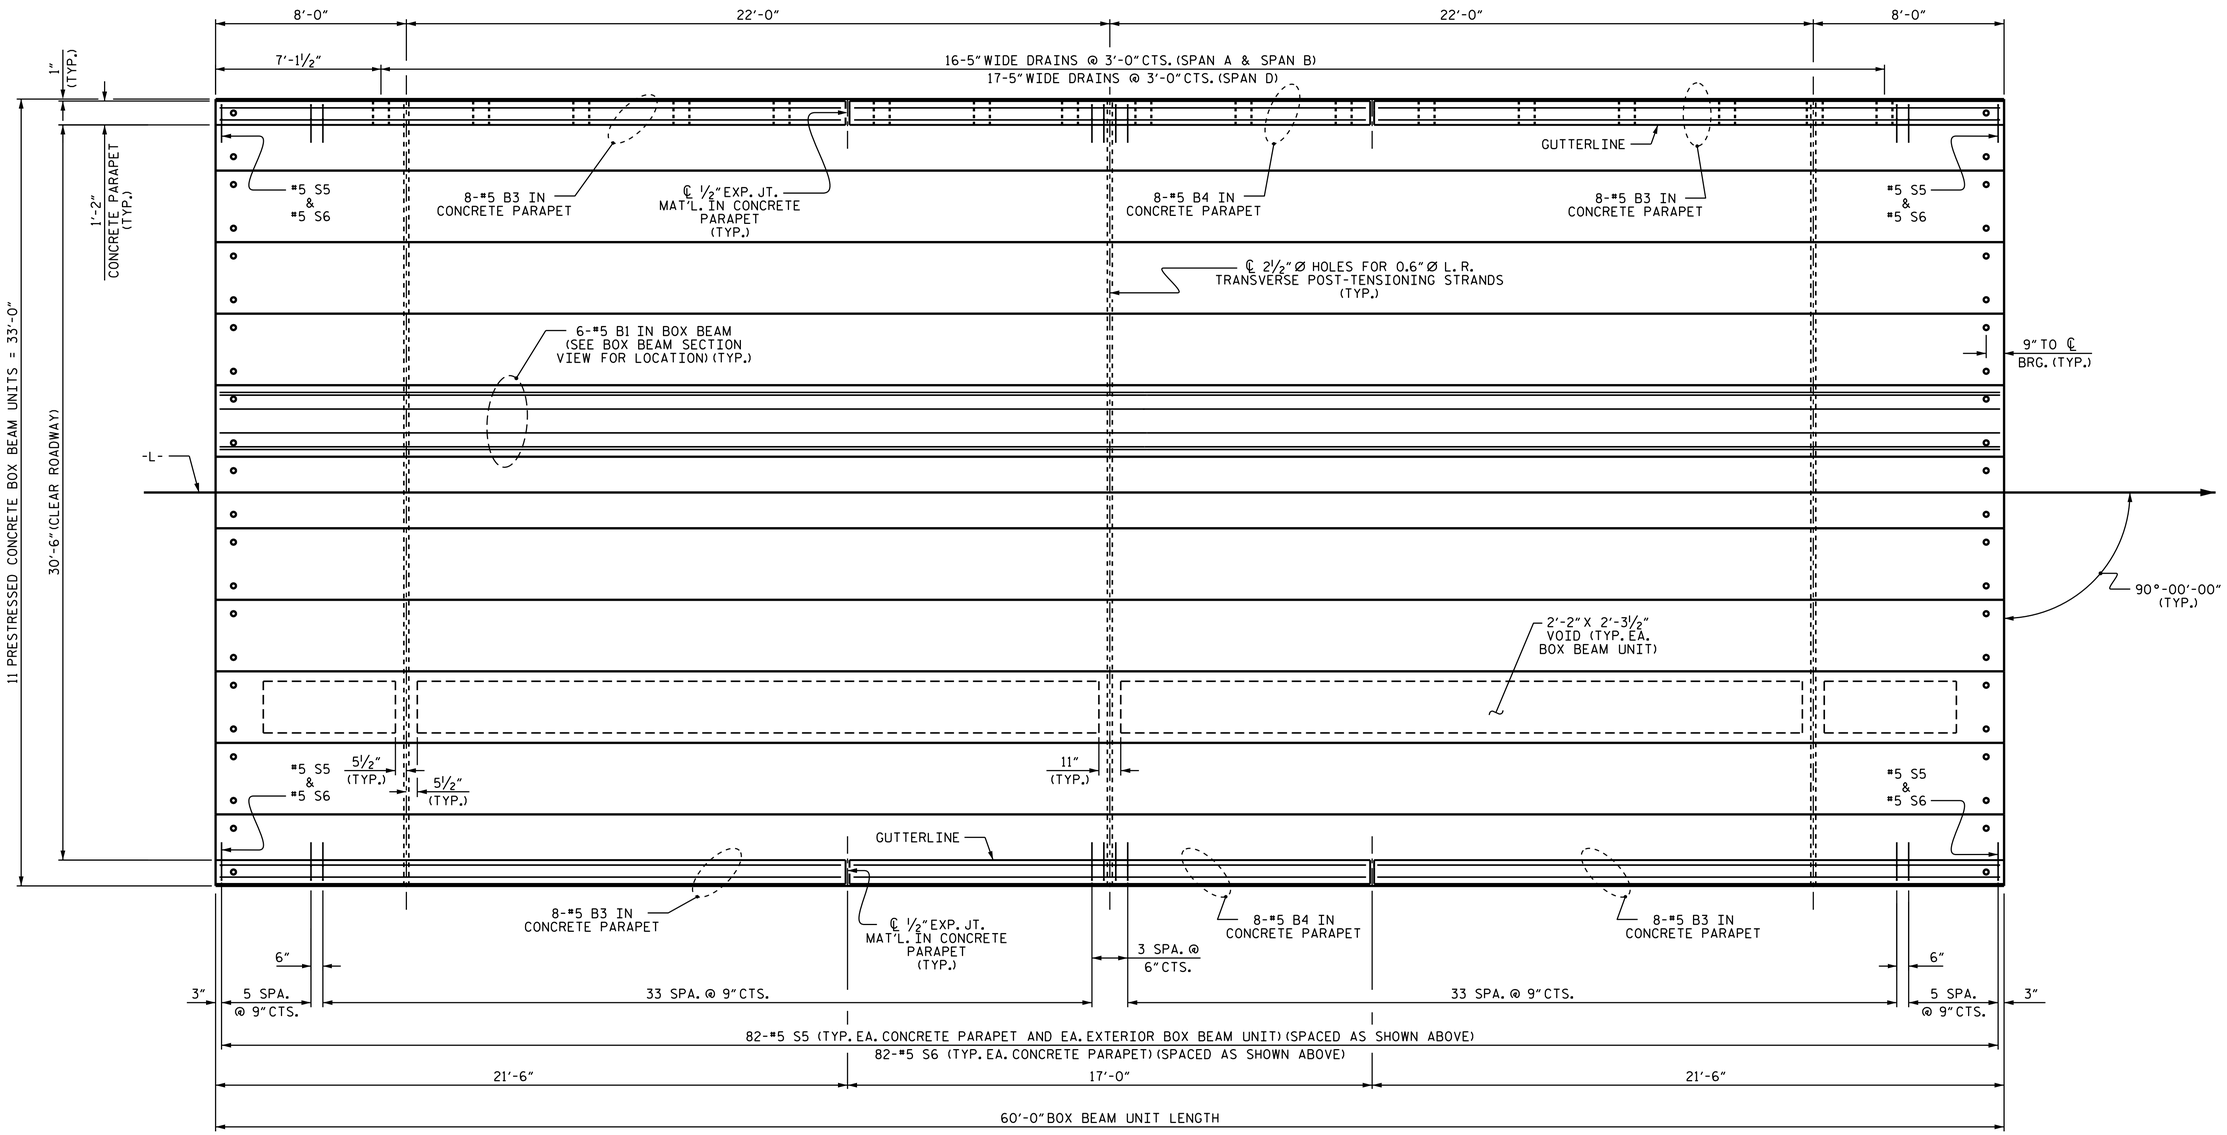

PLAN OF UNIT

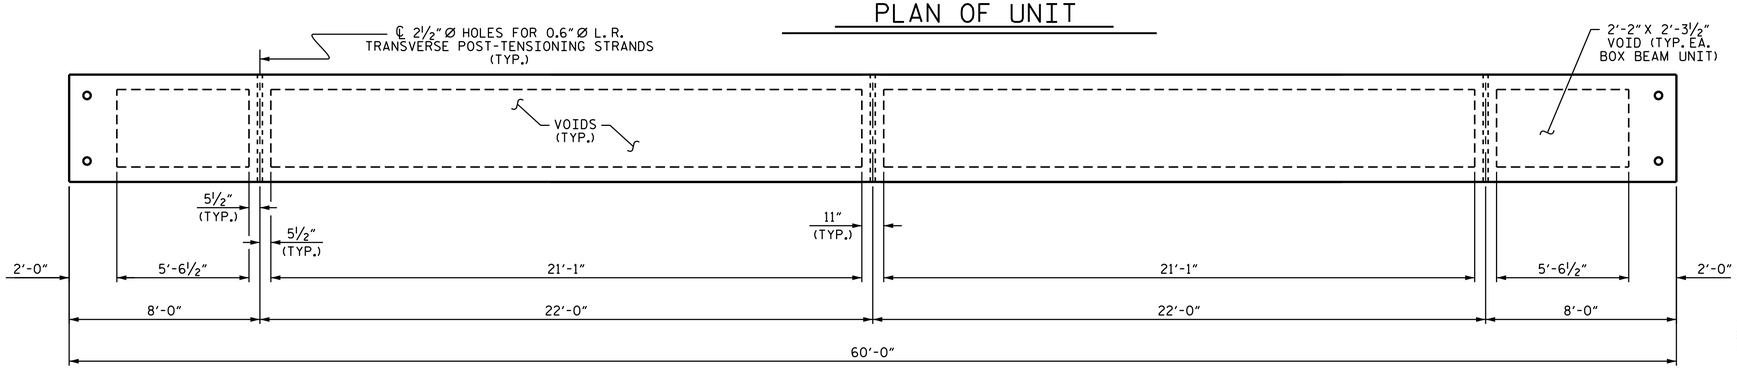

DIAPHRAGM AND VOID LAYOUT

DRAWN BY :	T. H. CARROLL	DATE :	4/2/14
CHECKED BY :	M. E. GILES	DATE :	4/28/14
DESIGN ENGINEER OF RECORD:	T. H. CARROLL	DATE :	8/18/14

17-SEP-2014 13:50
R:\Structures\Plans\B4741_SD_BX_01.dgn
vpatel

NORTH CAROLINA PROFESSIONAL SEAL 23371 ENGINEER VIPUL A. PATEL

DocuSigned by: Vipul A. Patel 1C157DE15D464AA... 9/18/2014

PROJECT NO. B-4741

DAVIDSON COUNTY

STATION: 20+92.00 -L-

SHEET 2 OF 6

STATE OF NORTH CAROLINA
DEPARTMENT OF TRANSPORTATION
RALEIGH

PLAN OF 60' UNIT 30'-6" CLEAR ROADWAY SPANS A, B & D

90° SKEW

REVISIONS						SHEET NO.
NO.	BY:	DATE:	NO.	BY:	DATE:	S-6
1			3			TOTAL SHEETS
2			4			27