TIP NO.	SHEET NO.
R-4463AA	SIGN-6

APPROVED: DocuSigned by: Ayman Alqudwah 732AC5C4F965472...

DATE: 9/23/2014

SEAL

NORTH CAROLINA PROFESSIONAL SEAL 028387 ENGINEER AYMAN I. ALQUDWAH

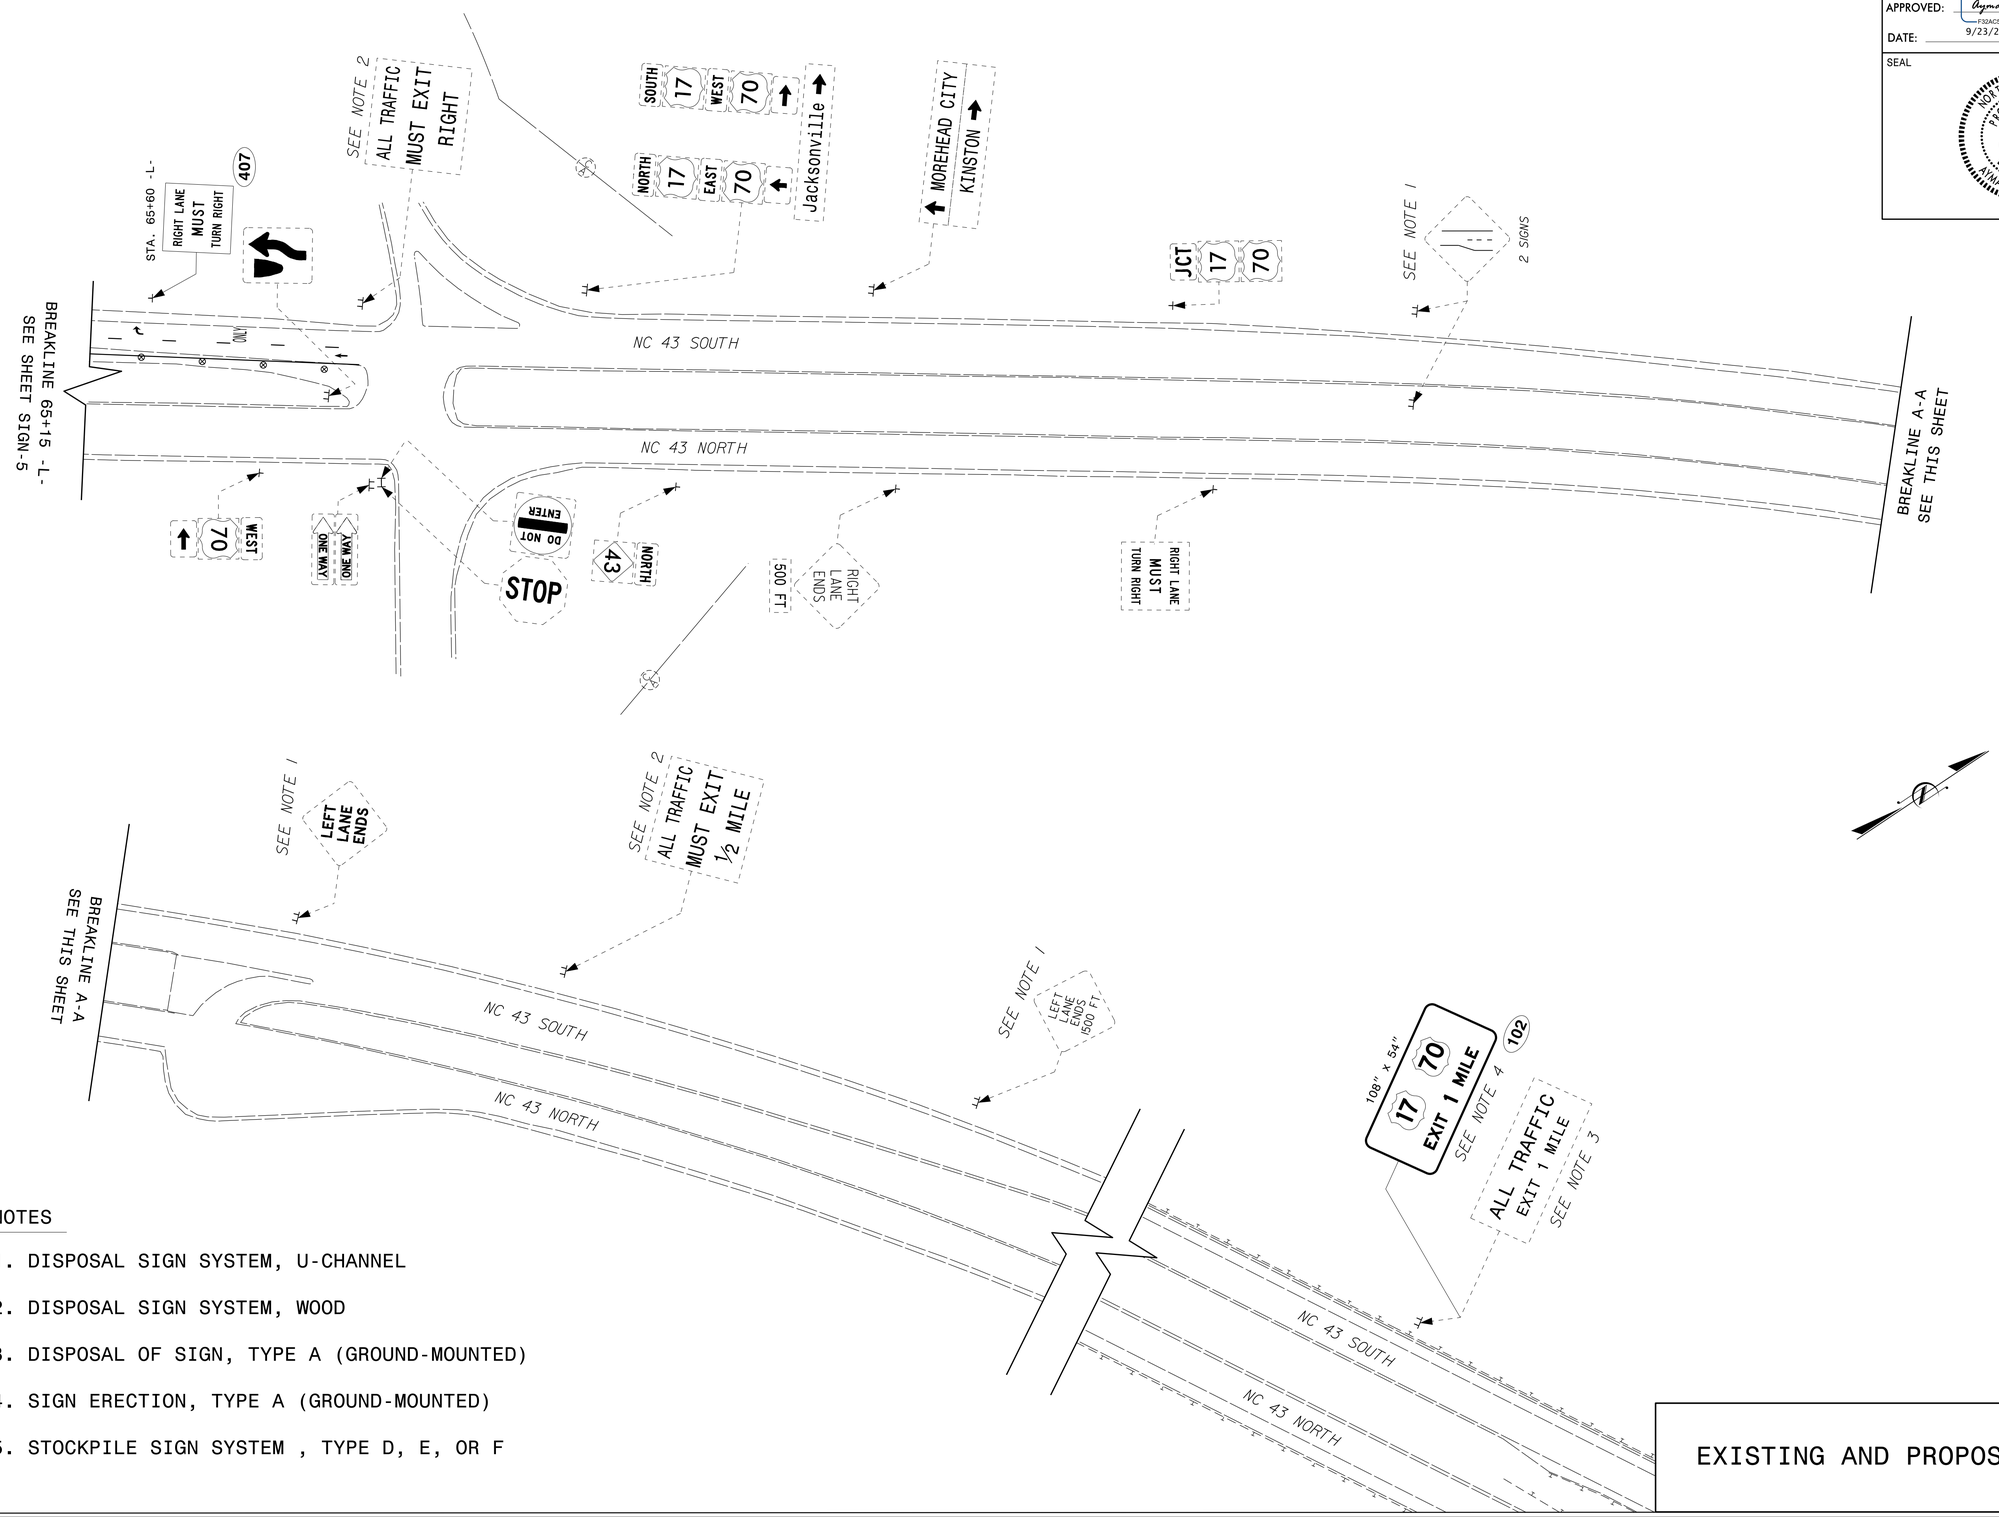

NOTES

1. DISPOSAL SIGN SYSTEM, U-CHANNEL
2. DISPOSAL SIGN SYSTEM, WOOD
3. DISPOSAL OF SIGN, TYPE A (GROUND-MOUNTED)
4. SIGN ERECTION, TYPE A (GROUND-MOUNTED)
5. STOCKPILE SIGN SYSTEM , TYPE D, E, OR F

EXISTING AND PROPOSED SIGNS

18-SEP-2014 11:52
P:\TIPProjects-R\R4463AA\Traffic\Signing\CADD\Signing Layout Plans\R4463AA_Sgn_psh3.dgn
meaton AT TE274922