TIP NO.	SHEET NO.
R-4463AA	SIGN-5

APPROVED: DocuSigned by: Ayman Alqudwah F32AC5CAF965472... 9/23/2014

DATE:

SEAL

NORTH CAROLINA PROFESSIONAL SEAL 028387 ENGINEER AYMAN I. ALQUDWAH

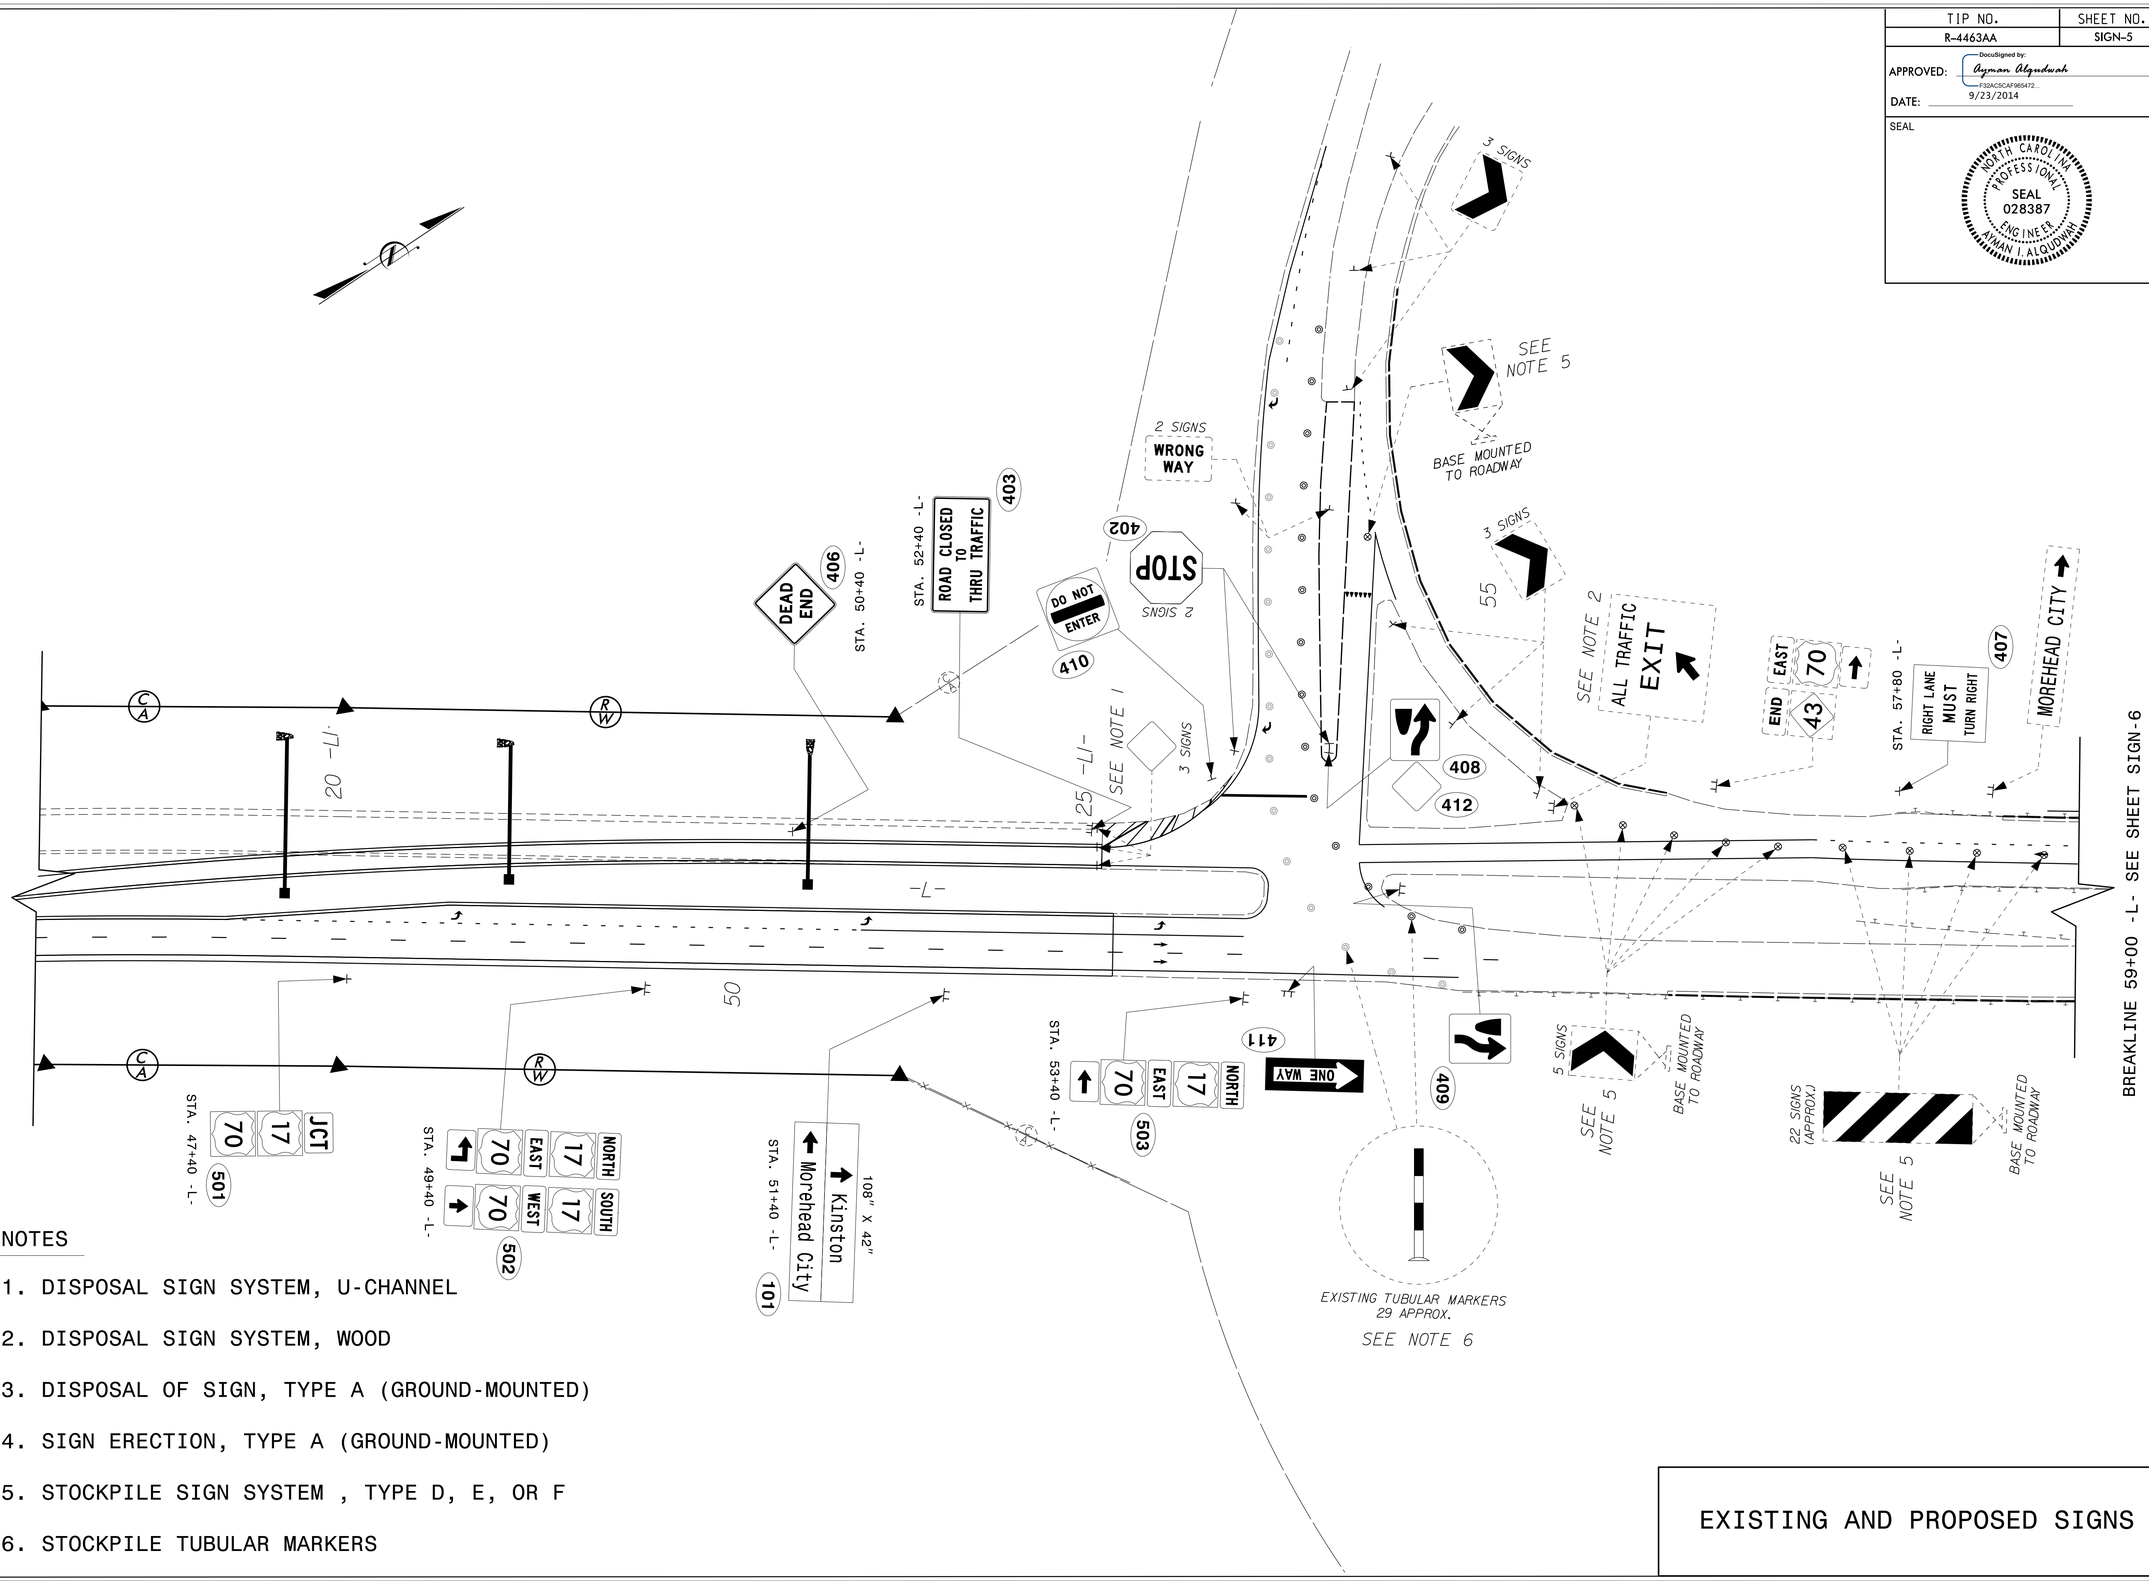

NOTES

1. DISPOSAL SIGN SYSTEM, U-CHANNEL
2. DISPOSAL SIGN SYSTEM, WOOD
3. DISPOSAL OF SIGN, TYPE A (GROUND-MOUNTED)
4. SIGN ERECTION, TYPE A (GROUND-MOUNTED)
5. STOCKPILE SIGN SYSTEM , TYPE D, E, OR F
6. STOCKPILE TUBULAR MARKERS

EXISTING AND PROPOSED SIGNS

18-SEP-2014 11:59
P:\TIPProjects\R4463aA\Traffic\Signing\CADD\Signing Layout Plans\R4463AA_Sgn_psh2.dgn
meaton AT TE274922