TIP NO.	SHEET NO.
R-4463AA	SIGN-4

APPROVED: DocuSigned by: Ayman Alqudwah 9/23/2014

DATE:

SEAL

NORTH CAROLINA PROFESSIONAL SEAL 028387 ENGINEER AYMAN I. ALQUDWAH

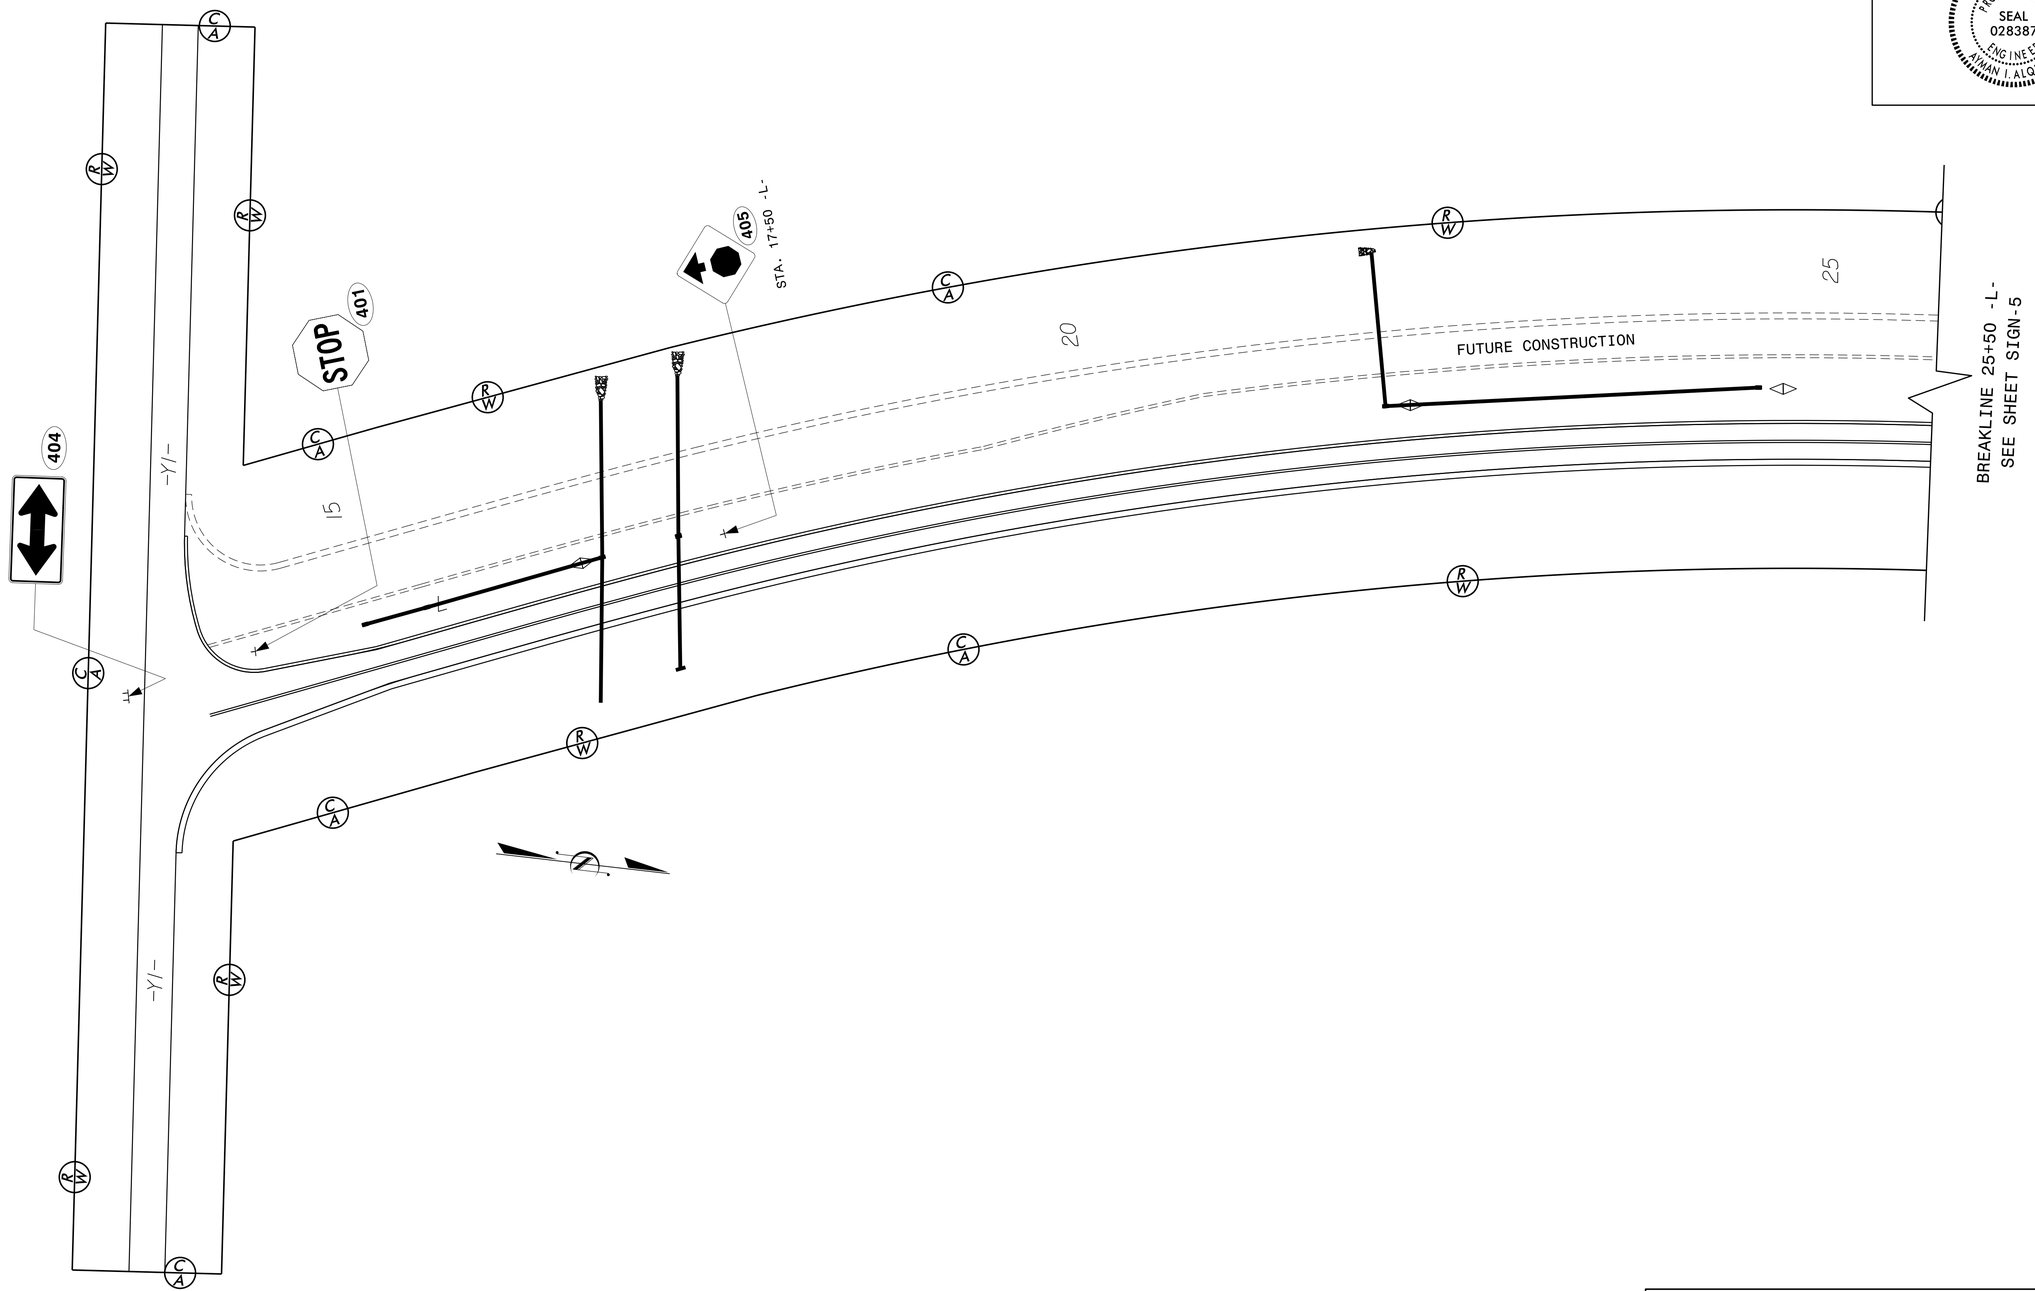

PROPOSED SIGNS

18-SEP-2014 11:48
P:\TIPProjects\R4463AA\Traffic\Signing\CADD\Signing Layout Plans\R4463AA_Sgn_psh1.dgn
meaton
AT TE274922