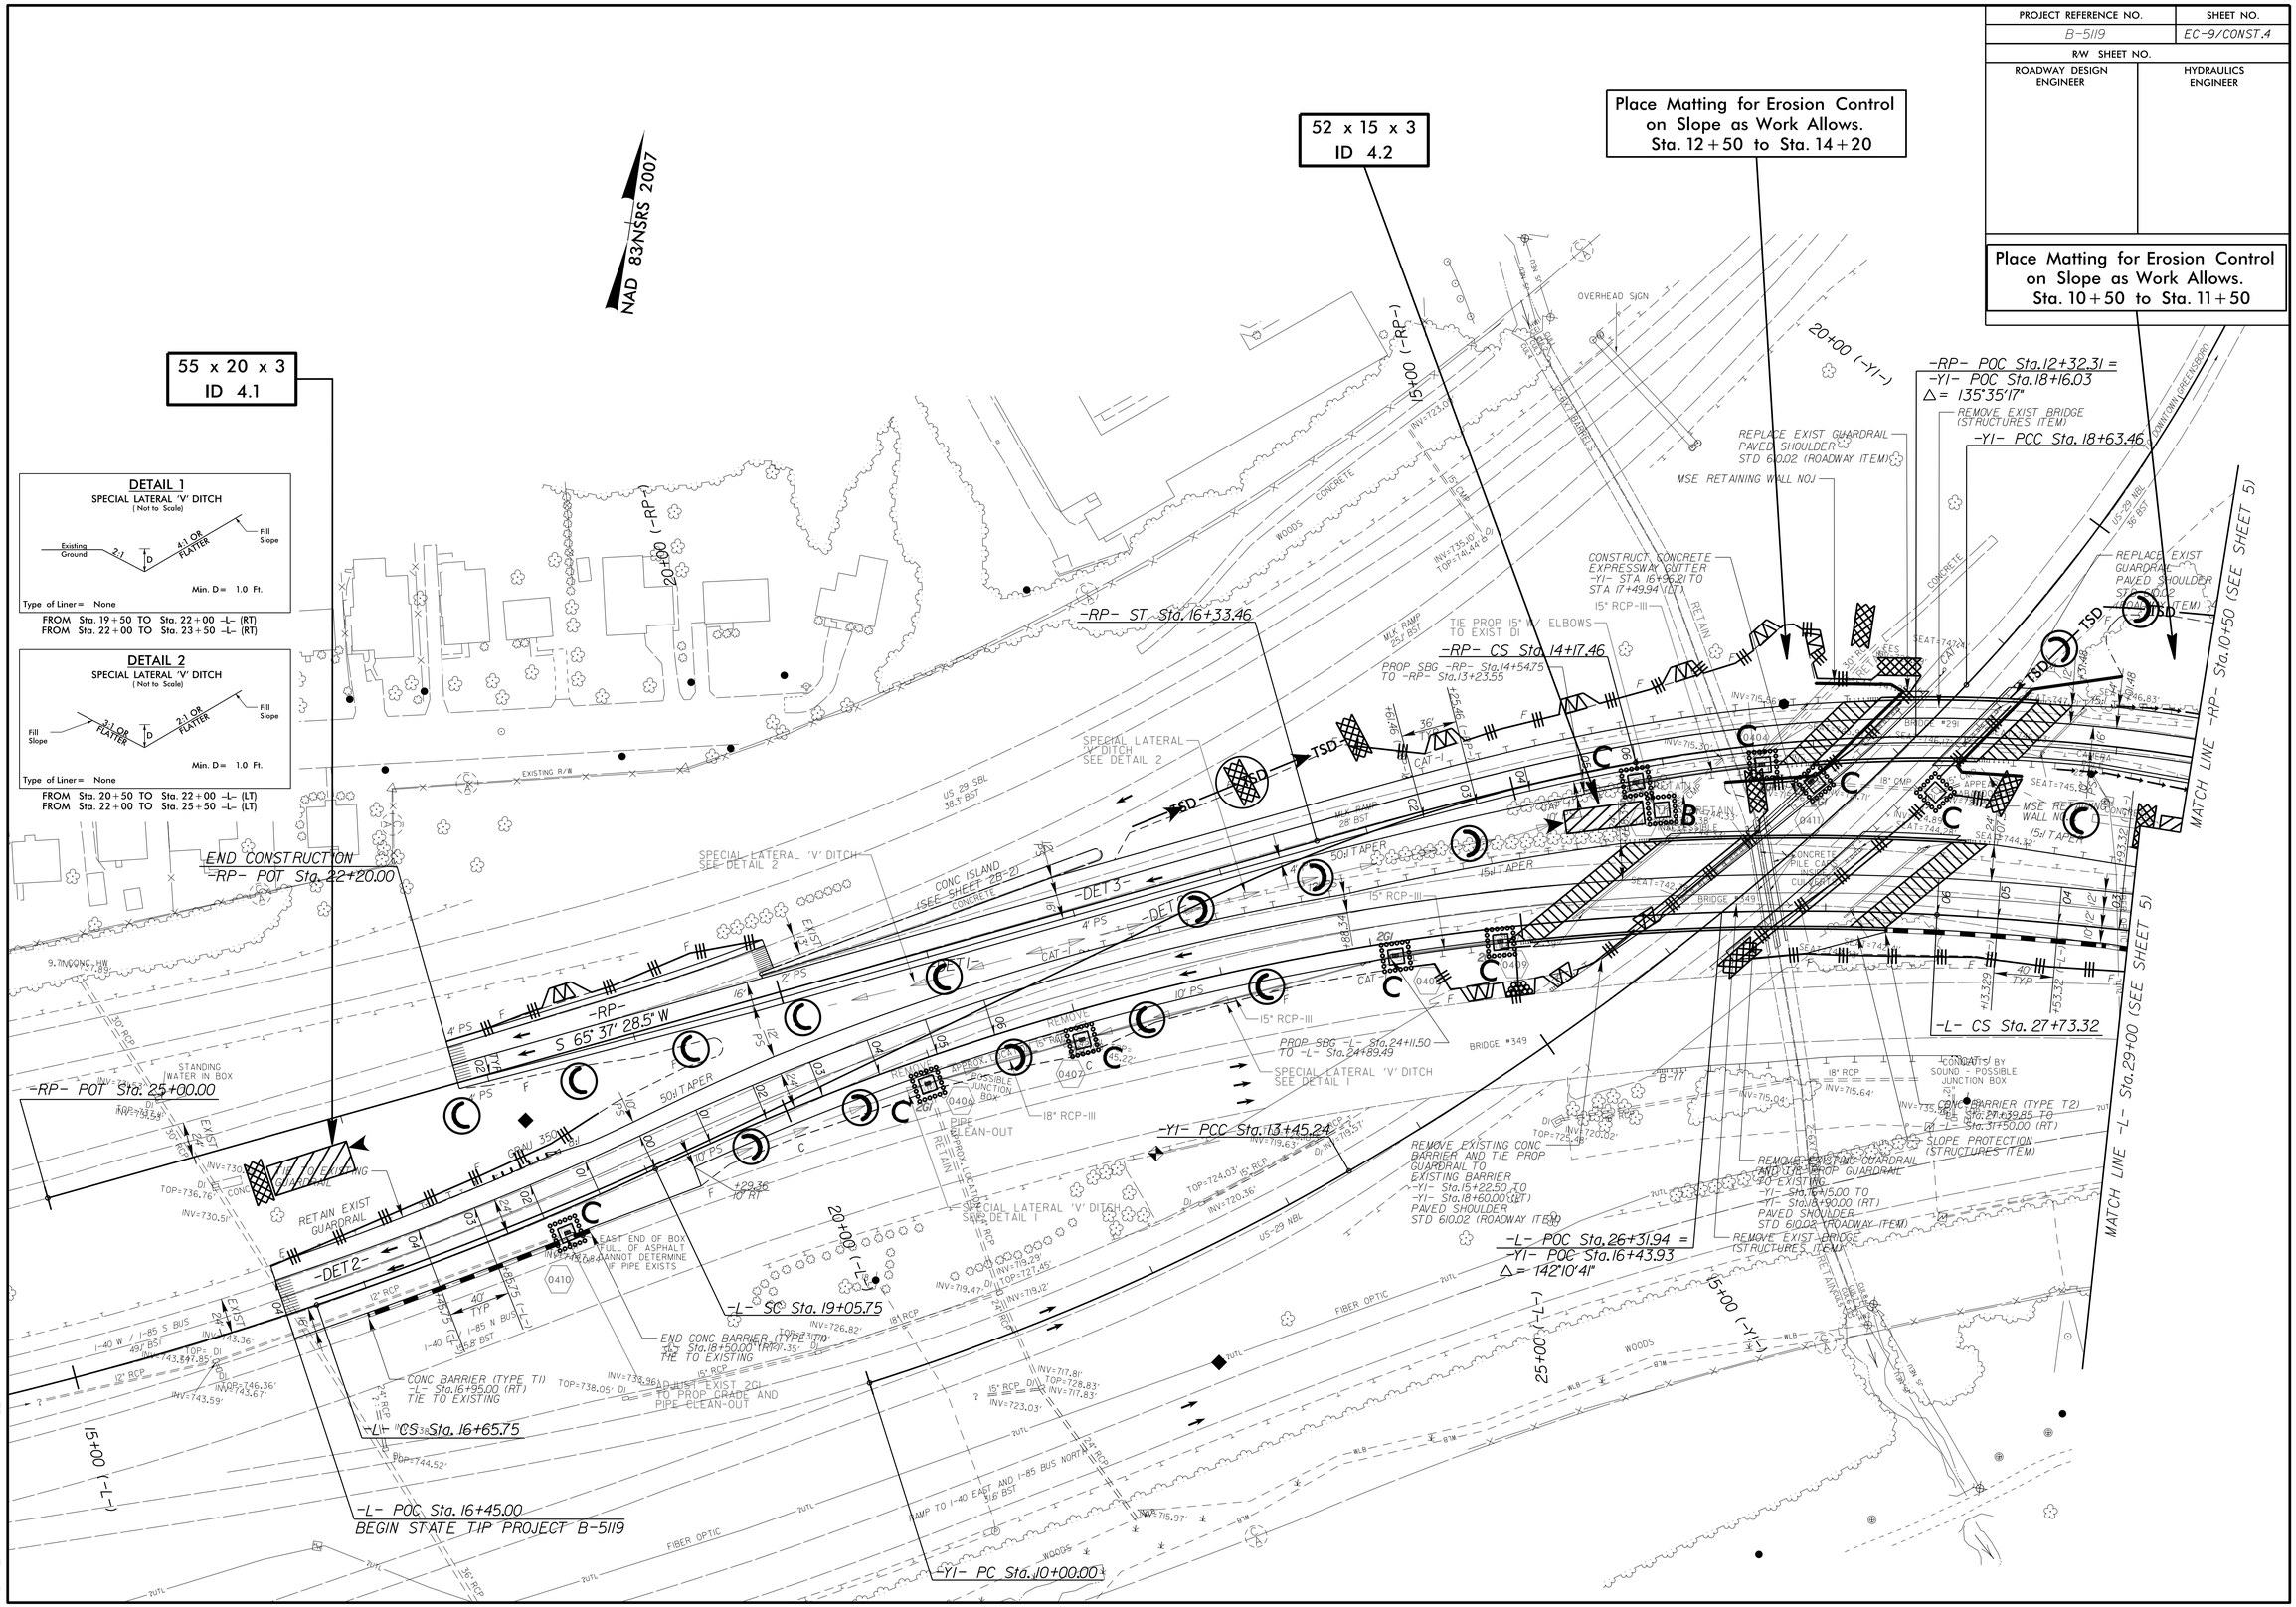PROJECT REFERENCE NO.	SHEET NO.
B-5119	EC-9/CONST.4
R/W SHEET NO.	
ROADWAY DESIGN ENGINEER	HYDRAULICS ENGINEER