PROJECT REFERENCE NO.	SHEET NO.
B-5119	EC-10/CONST.5
R/W SHEET NO.	
ROADWAY DESIGN ENGINEER	HYDRAULICS ENGINEER

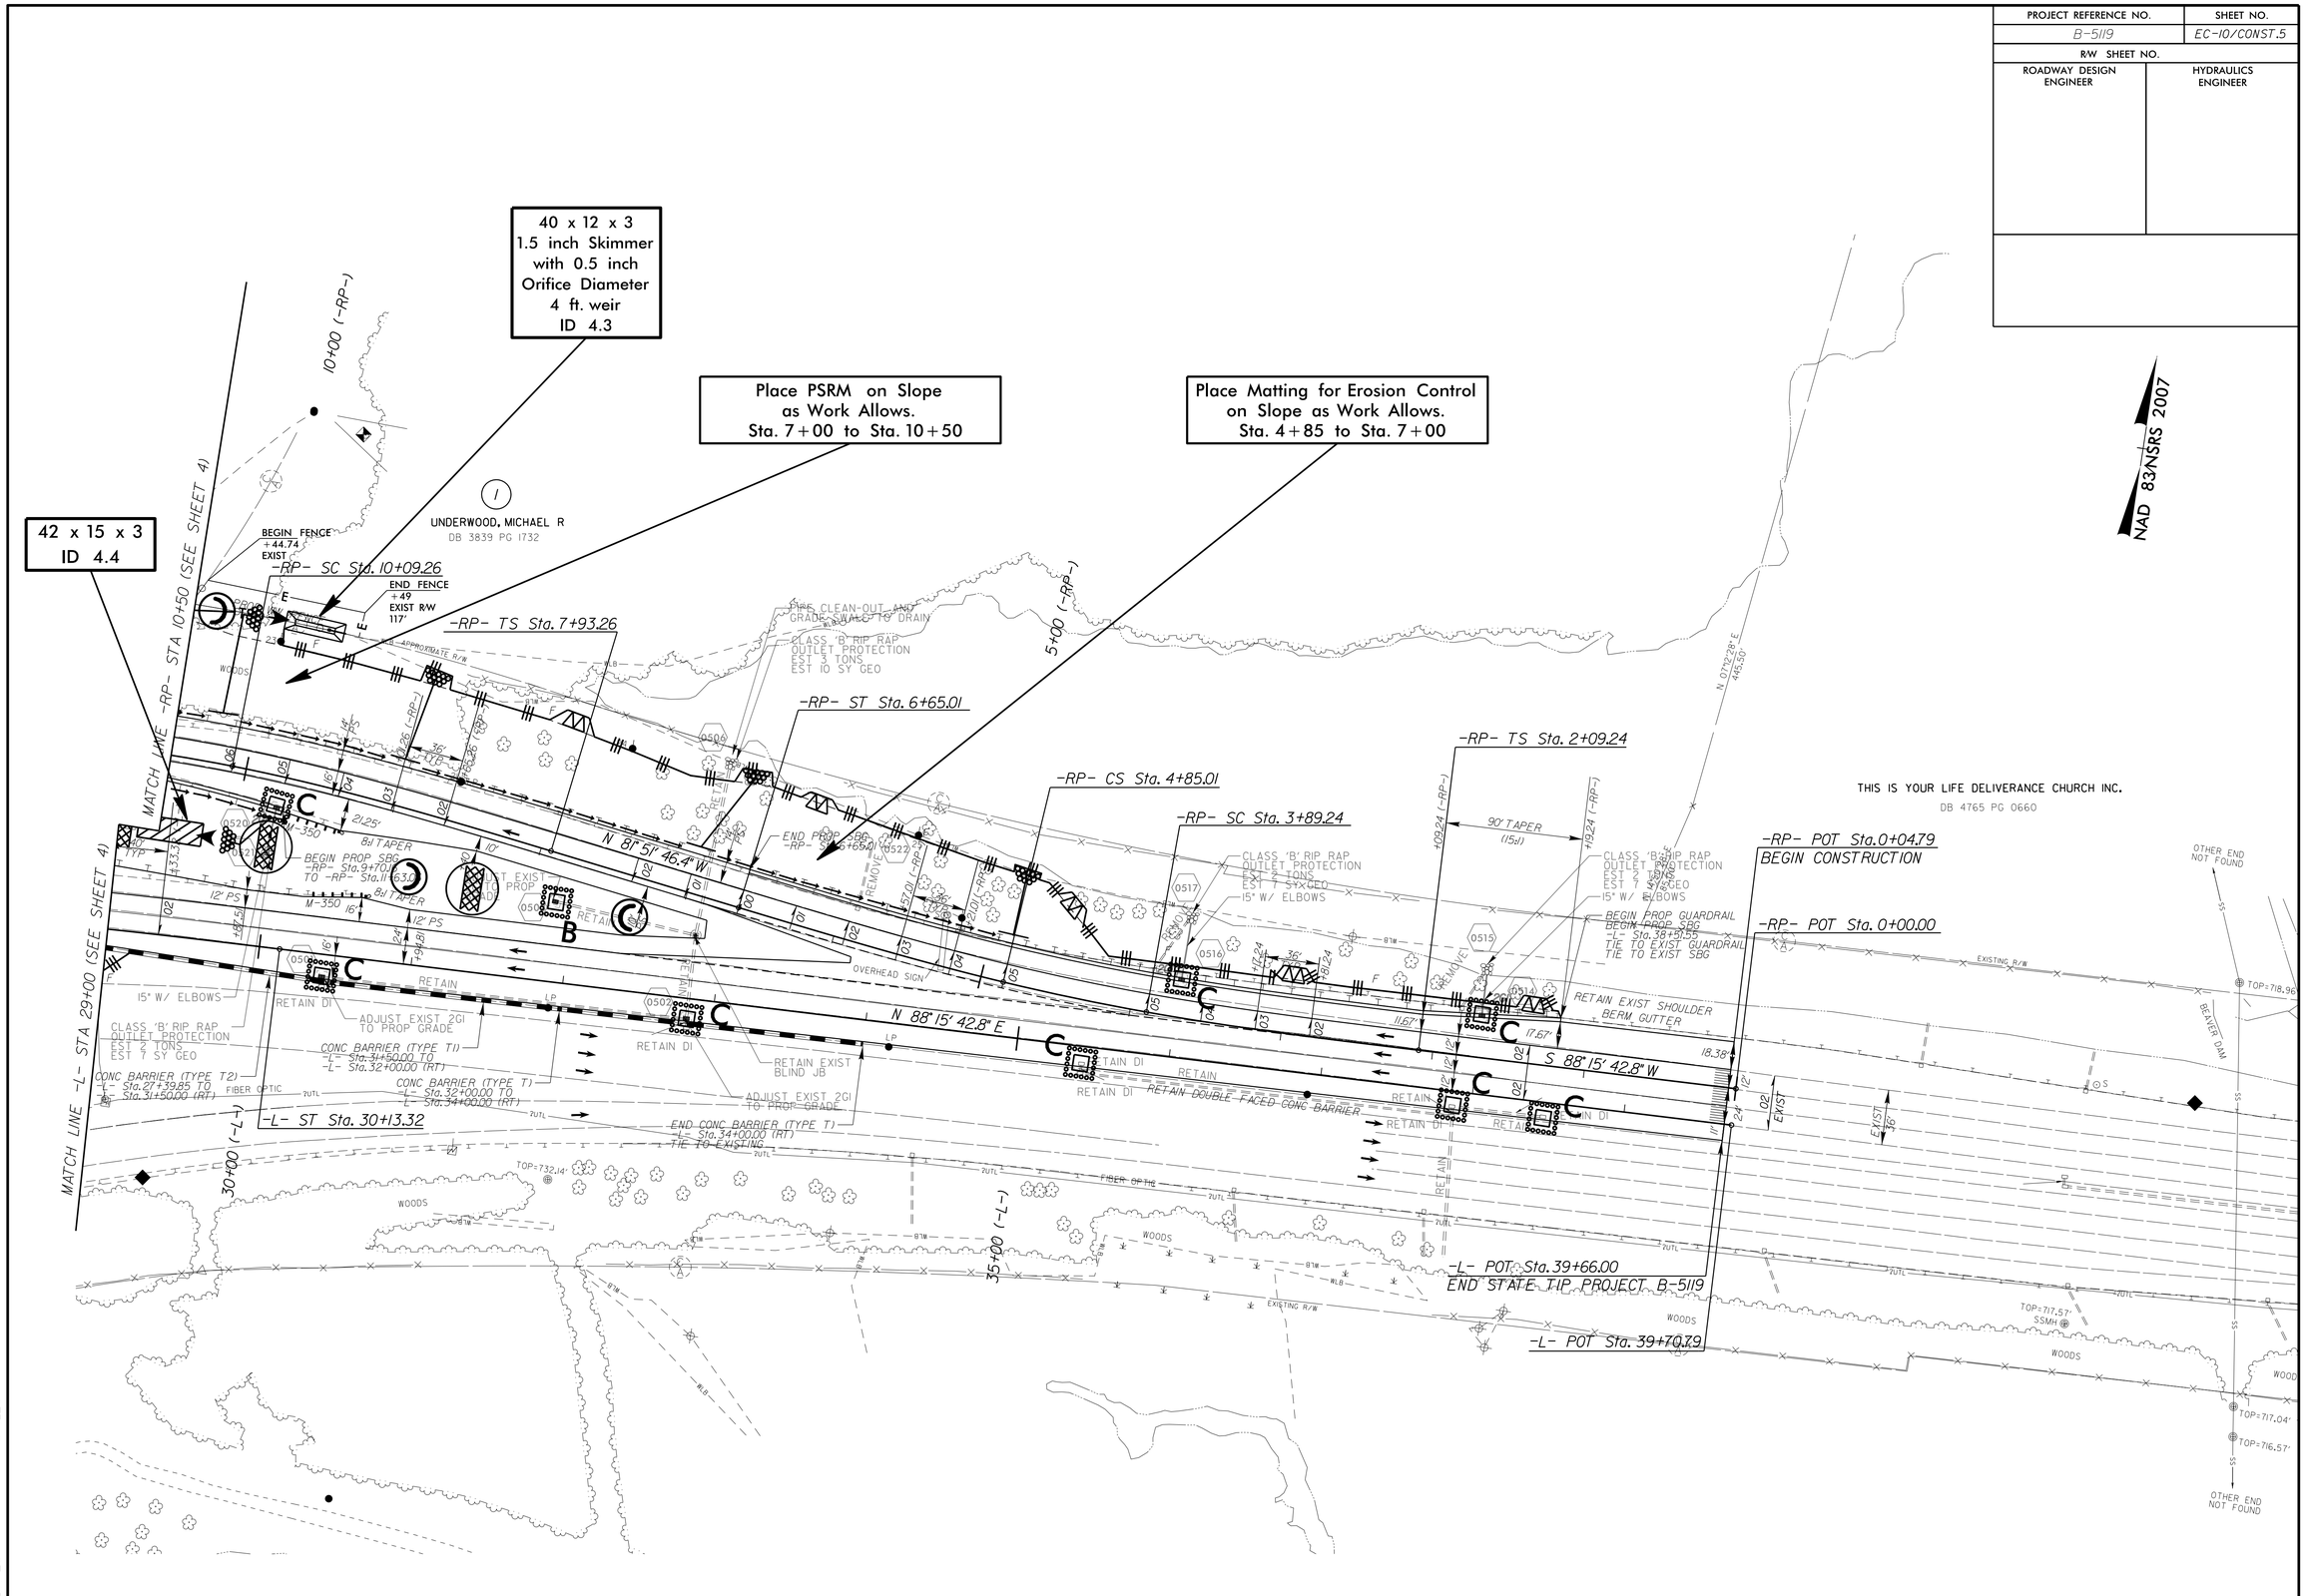

$FILE$

$DATE$