PROJECT REFERENCE NO.	SHEET NO.
B-5119	EC-8/CONST.2B-2
R/W SHEET NO.	
ROADWAY DESIGN ENGINEER	HYDRAULICS ENGINEER
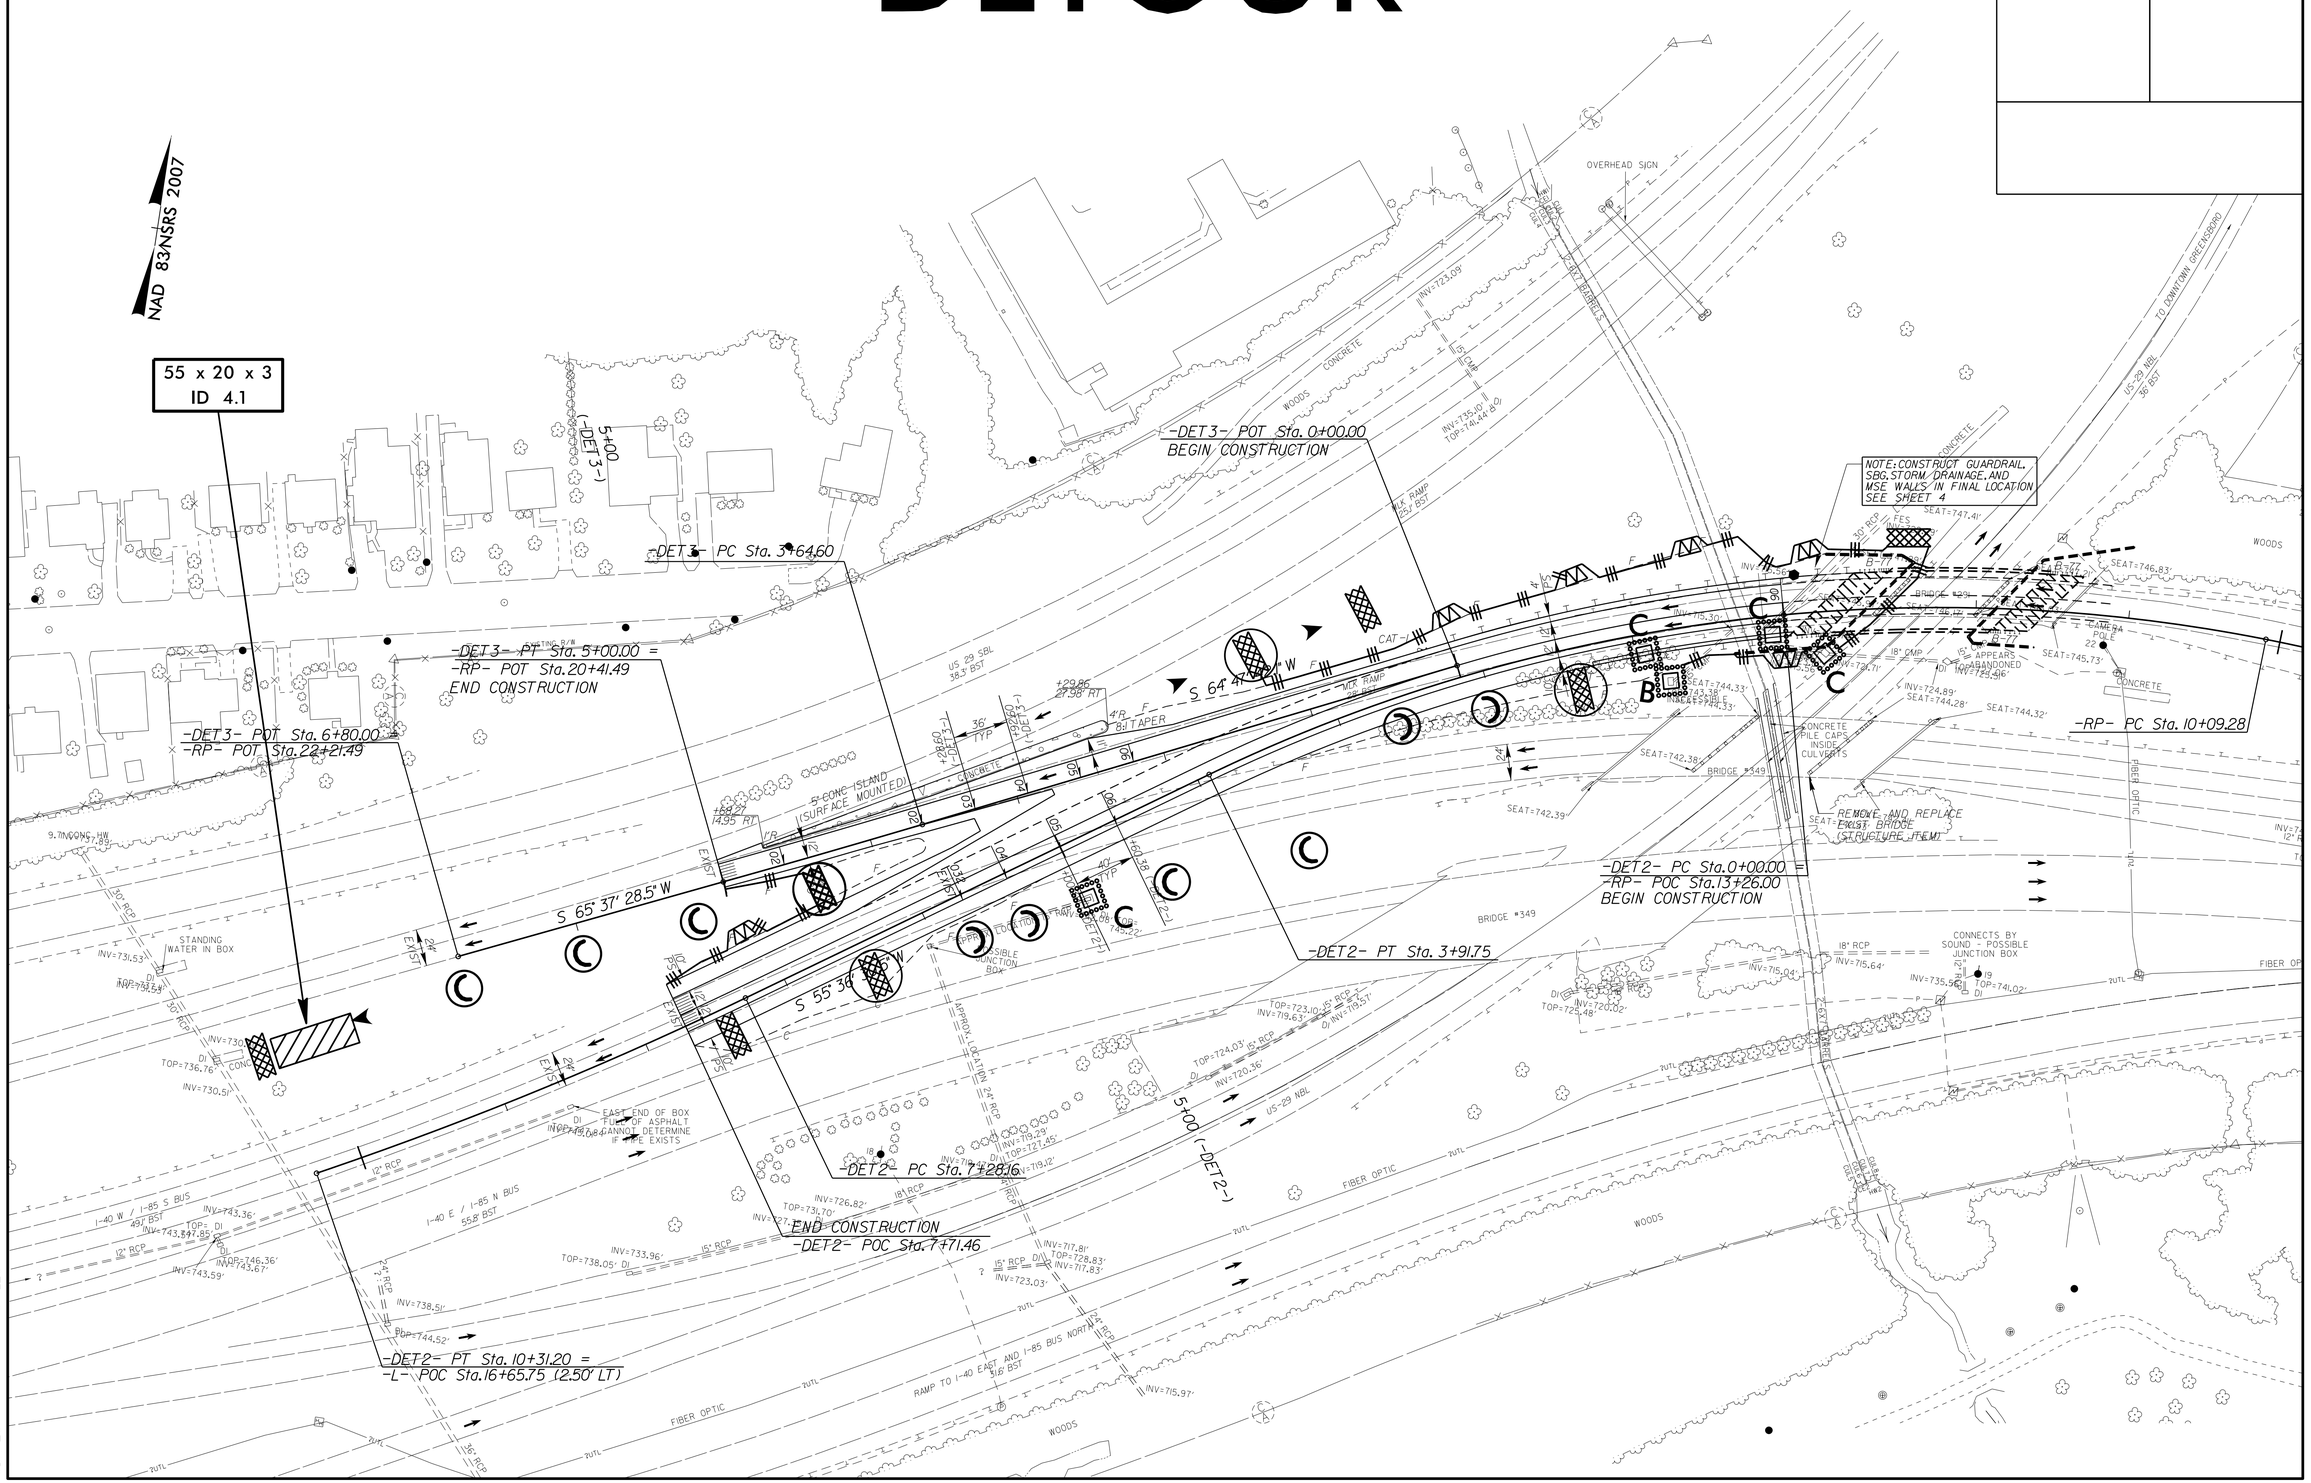
DETOUR