DocuSign Envelope ID: 286A5B5C-3B5E-4134-B042-8C6A9D23E8A0

5/14/99

PROJECT REFERENCE NO.	SHEET NO.
U-3615B	2C-5

*NOTE: SEE STD. DWG. 846.01
FOR 2'-6" CURB AND GUTTER
INFORMATION.

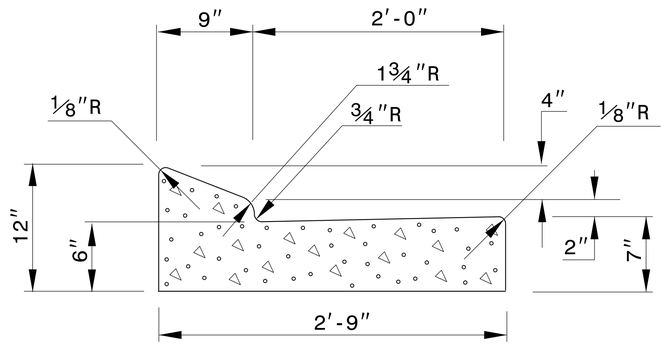

PROPOSED 2'-9" CURB & GUTTER

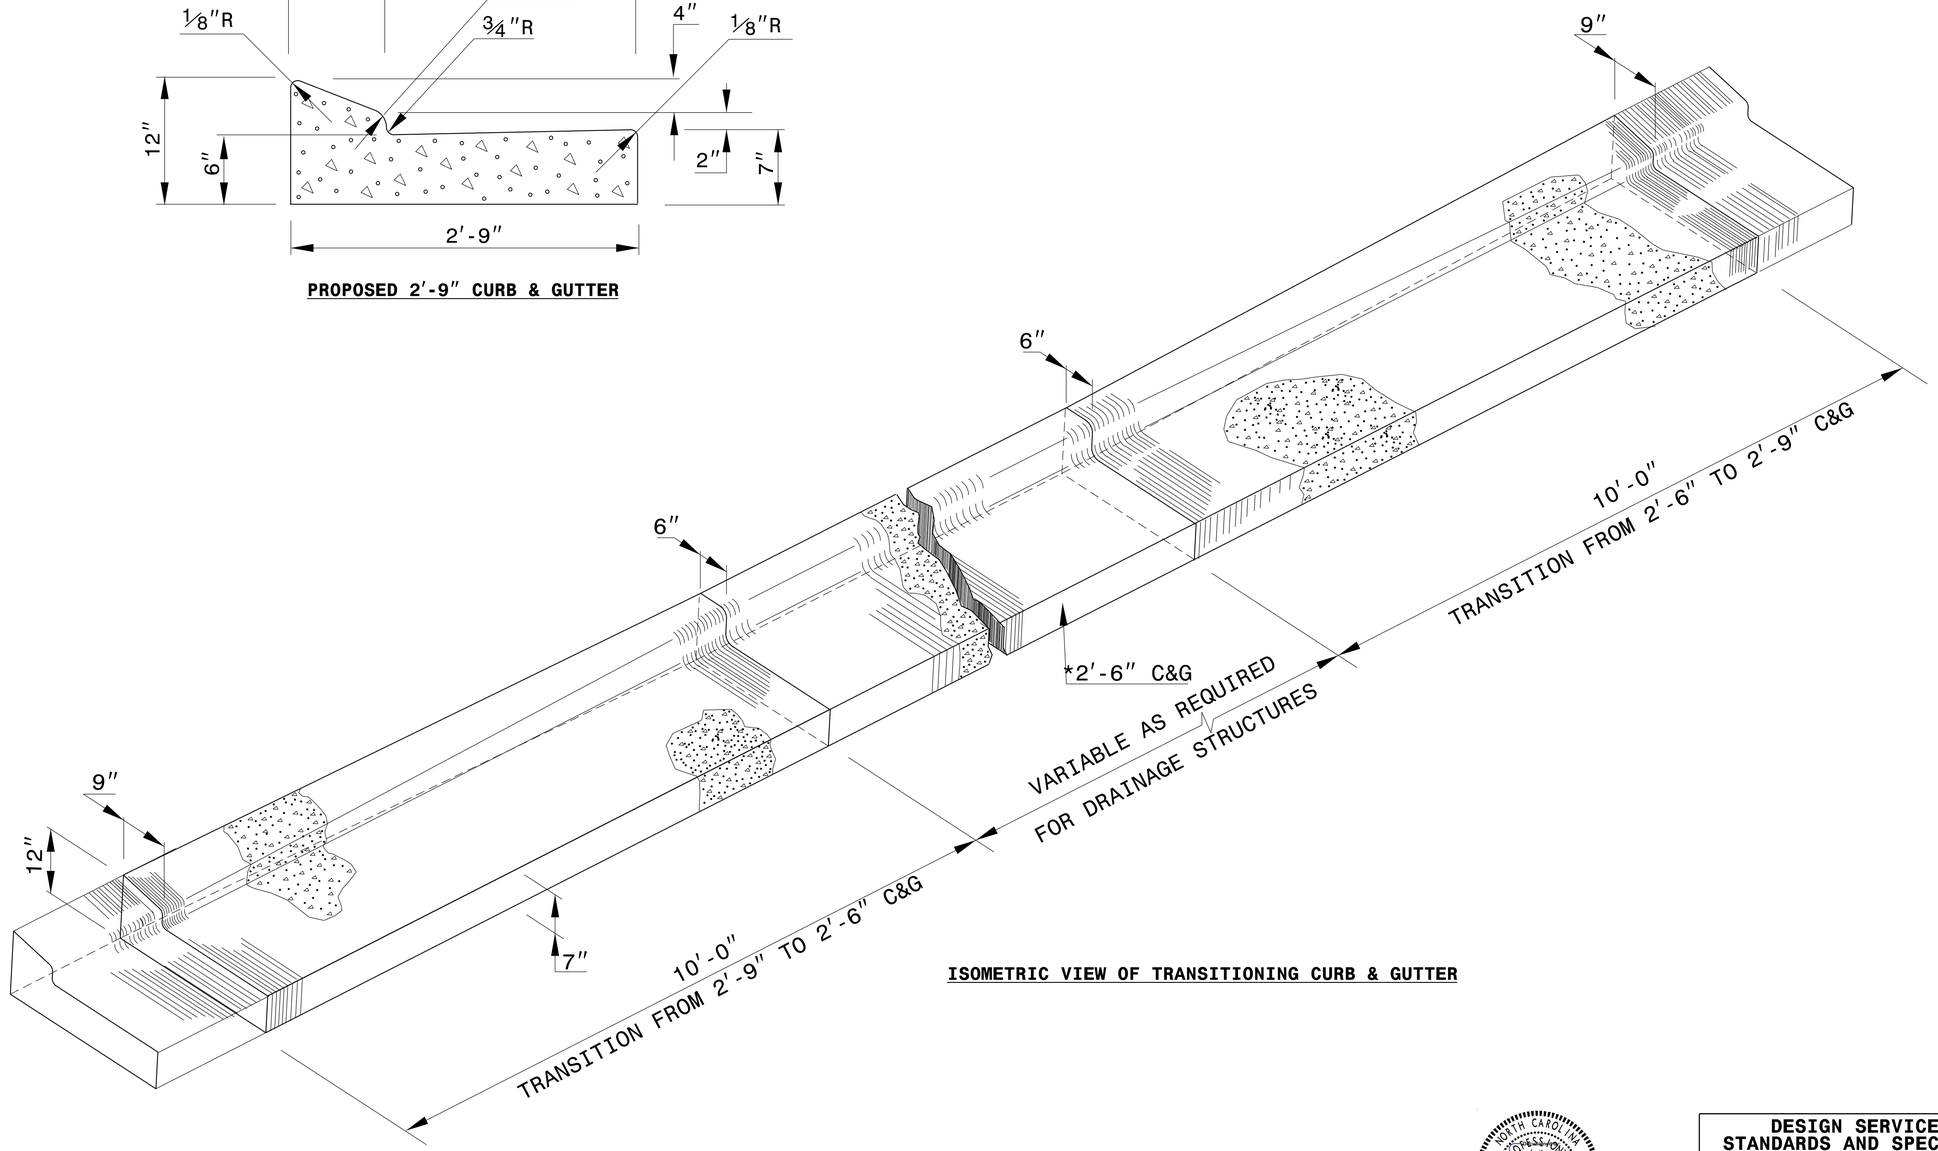

ISOMETRIC VIEW OF TRANSITIONING CURB & GUTTER

NORTH CAROLINA PROFESSIONAL SEAL 022966 ENGINEER Joel S. Howerton

DESIGN SERVICES UNIT
STANDARDS AND SPECIAL DESIGN
Office 919-707-6950 FAX 919-250-4119

DETAIL OF 2'-9"
TO 2'-6" CURB & GUTTER
TRANSITION SECTION

ORIGINAL BY: _____ DATE: _____
MODIFIED BY: _____ DATE: _____
CHECKED BY: _____ DATE: _____
FILE SPEC.: DS174:/usr/details/stand/cgtransit.dgn