DocuSign Envelope ID: BD04A6F0-193C-4758-B1A2-A87F8B7C208F

WETHERILL ENGINEERING
559 Jones Franklin Rd. Suite 164
Raleigh, N.C. 27606
License No. F-0377
Bus: 919 851 8077
Fax: 919 851 8107
TRANSPORTATION PLANNING/DESIGN - BRIDGE/STRUCTURE DESIGN
CIVIL/SITE DESIGN - GIS/GPS - CONSTRUCTION OBSERVATION

PROJECT REFERENCE NO.	SHEET NO.
U-3615B	27

ROADWAY DESIGN ENGINEER — NORTH CAROLINA PROFESSIONAL SEAL 022999 ENGINEER GREG S. PURVIS

HYDRAULICS ENGINEER — NORTH CAROLINA PROFESSIONAL SEAL 012575 ENGINEER Paul F. Fisher

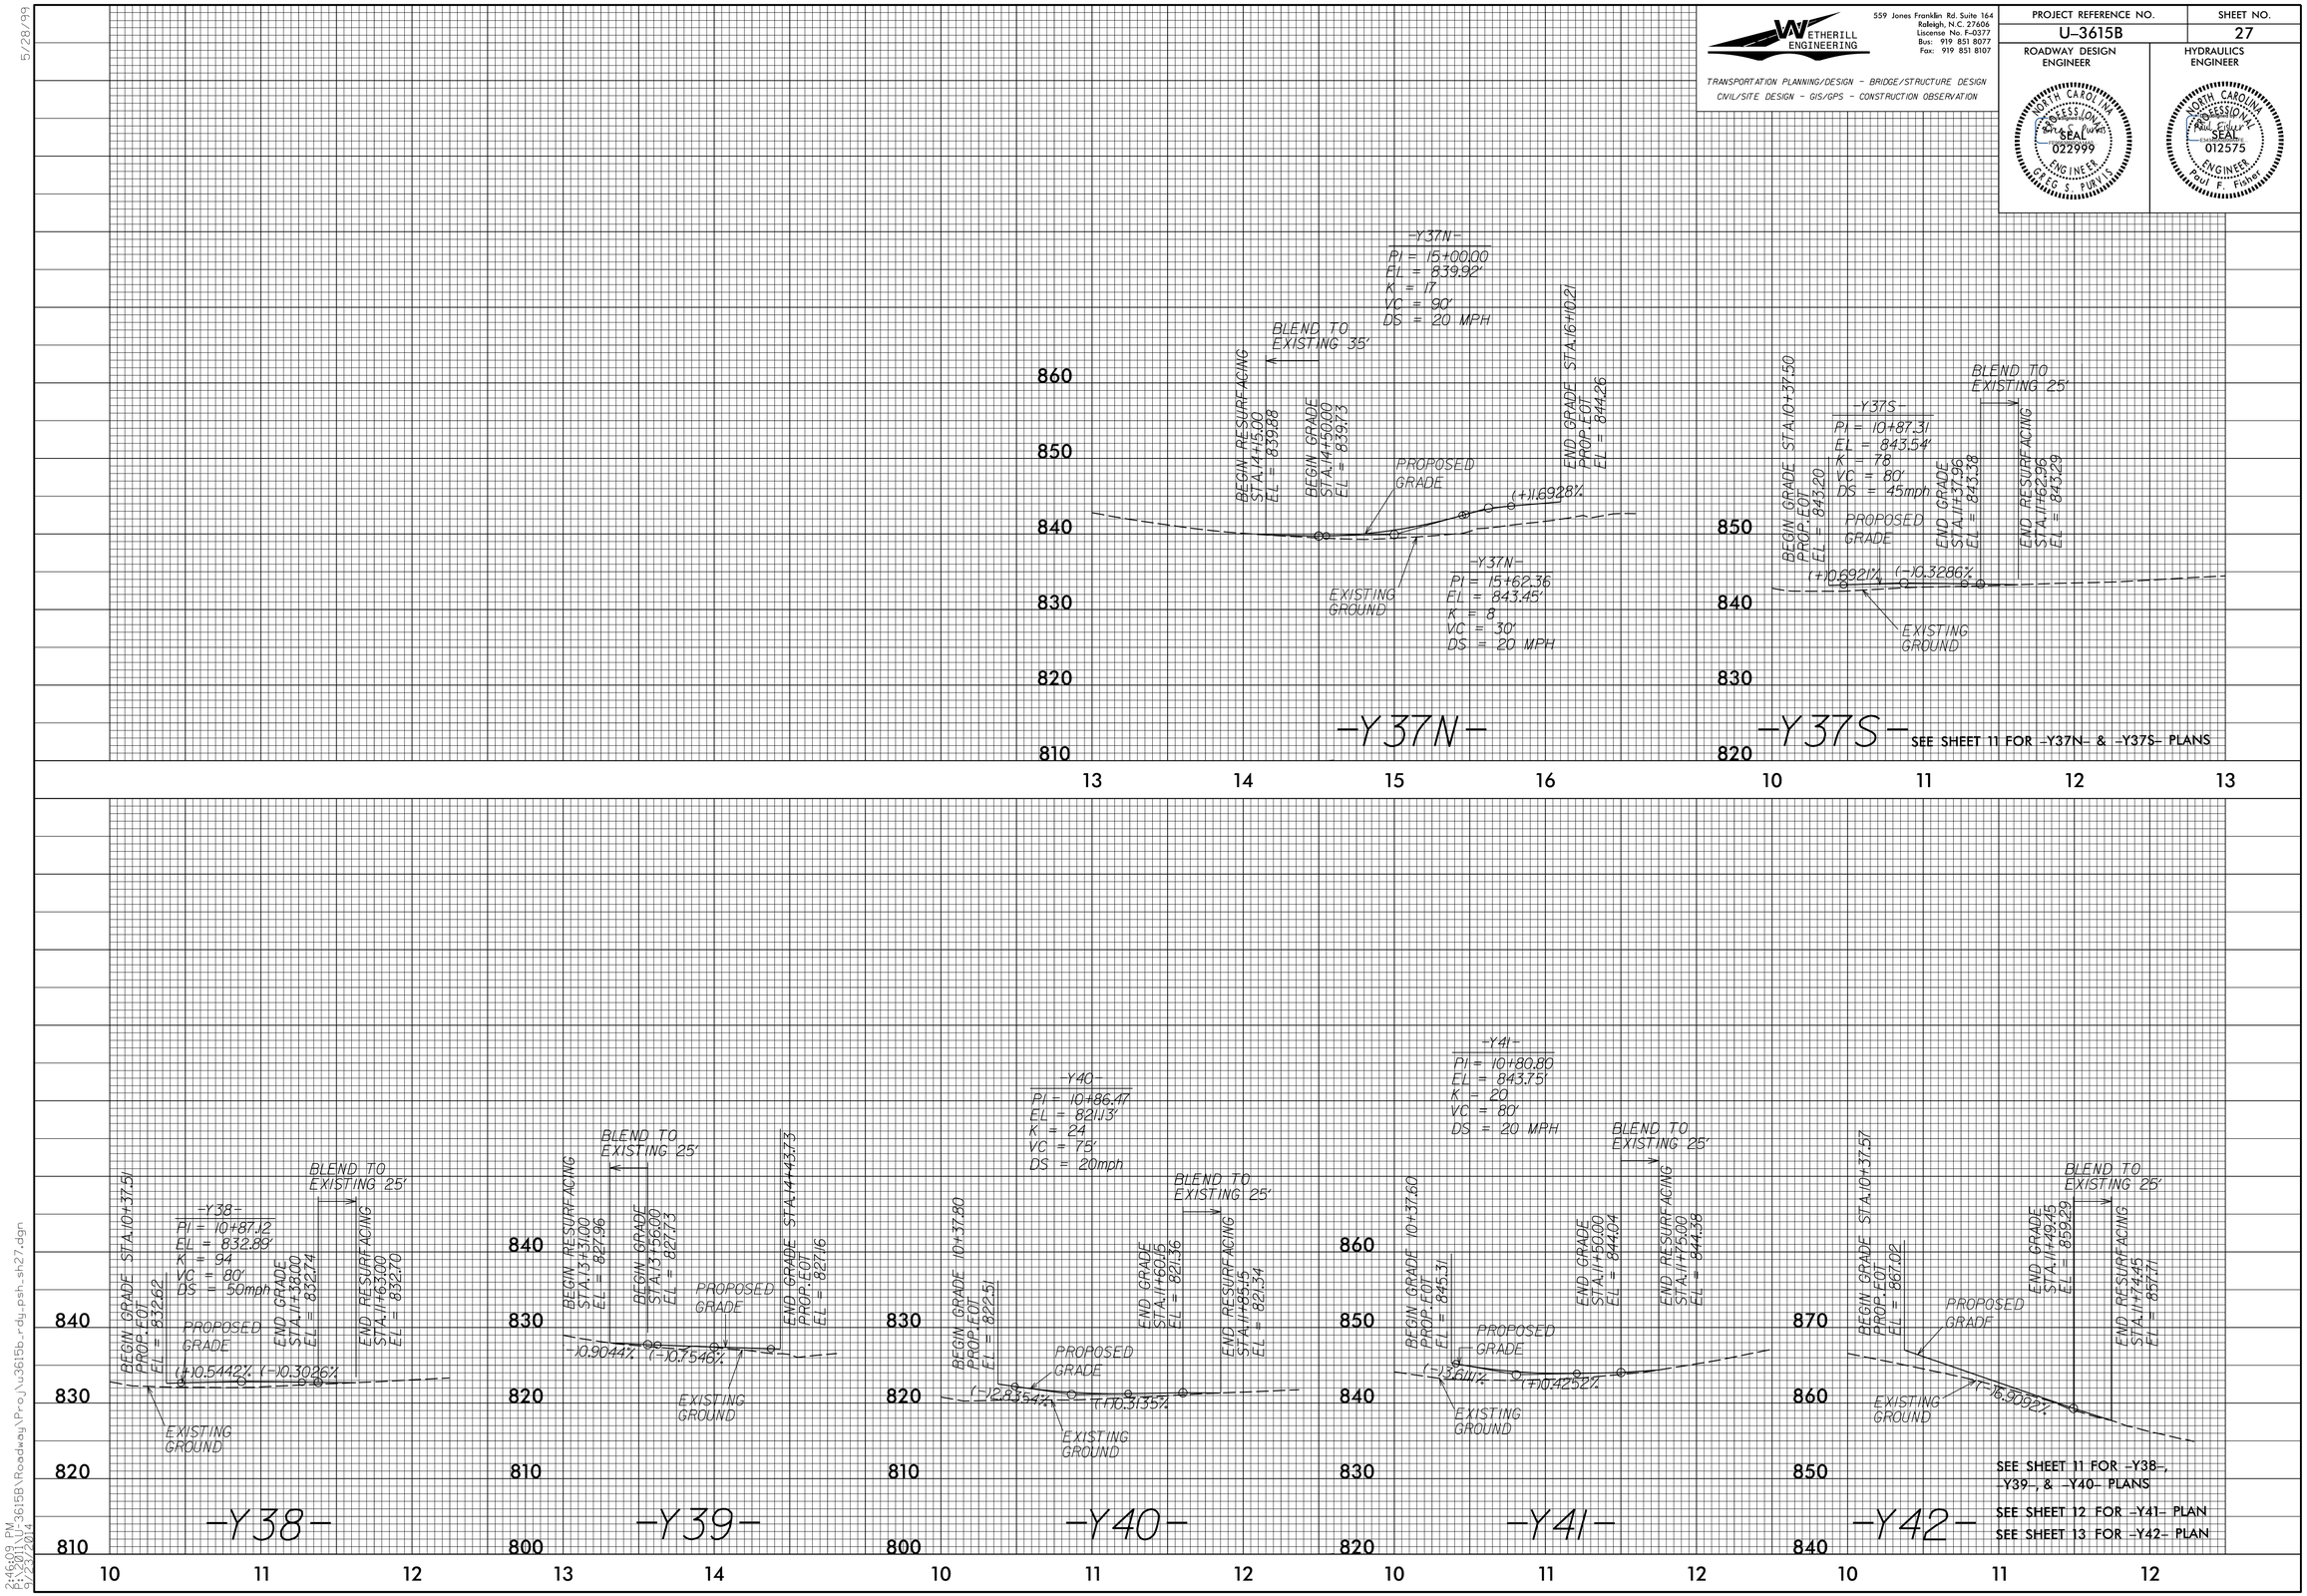

5/28/99
2:16:09 PM
R:\Roadway\Proj\U3615b_rdy_psh_sh27.dgn
U3615B\Roadway\Proj\U3615b_rdy_psh_sh27.dgn
9/23/2014