DocuSign Envelope ID: 62E4C631-0F6E-44B7-A445-F8D2733A4150

PROJECT REFERENCE NO.	SHEET NO.
U-3615B	9
R/W SHEET NO.	

ROADWAY DESIGN ENGINEER — NORTH CAROLINA PROFESSIONAL SEAL 022999 ENGINEER GREG S. PURVIS

HYDRAULICS ENGINEER — NORTH CAROLINA PROFESSIONAL SEAL 012575 ENGINEER Paul F. Fisher

WETHERILL ENGINEERING
559 Jones Franklin Rd. Suite 164
Raleigh, N.C. 27606
License No. F-0377
Bus: 919 851 8077
Fax: 919 851 8107
TRANSPORTATION PLANNING/DESIGN
BRIDGE/STRUCTURE DESIGN
CIVIL/SITE DESIGN
GIS/GPS
CONSTRUCTION OBSERVATION

REVISIONS

8/17/99

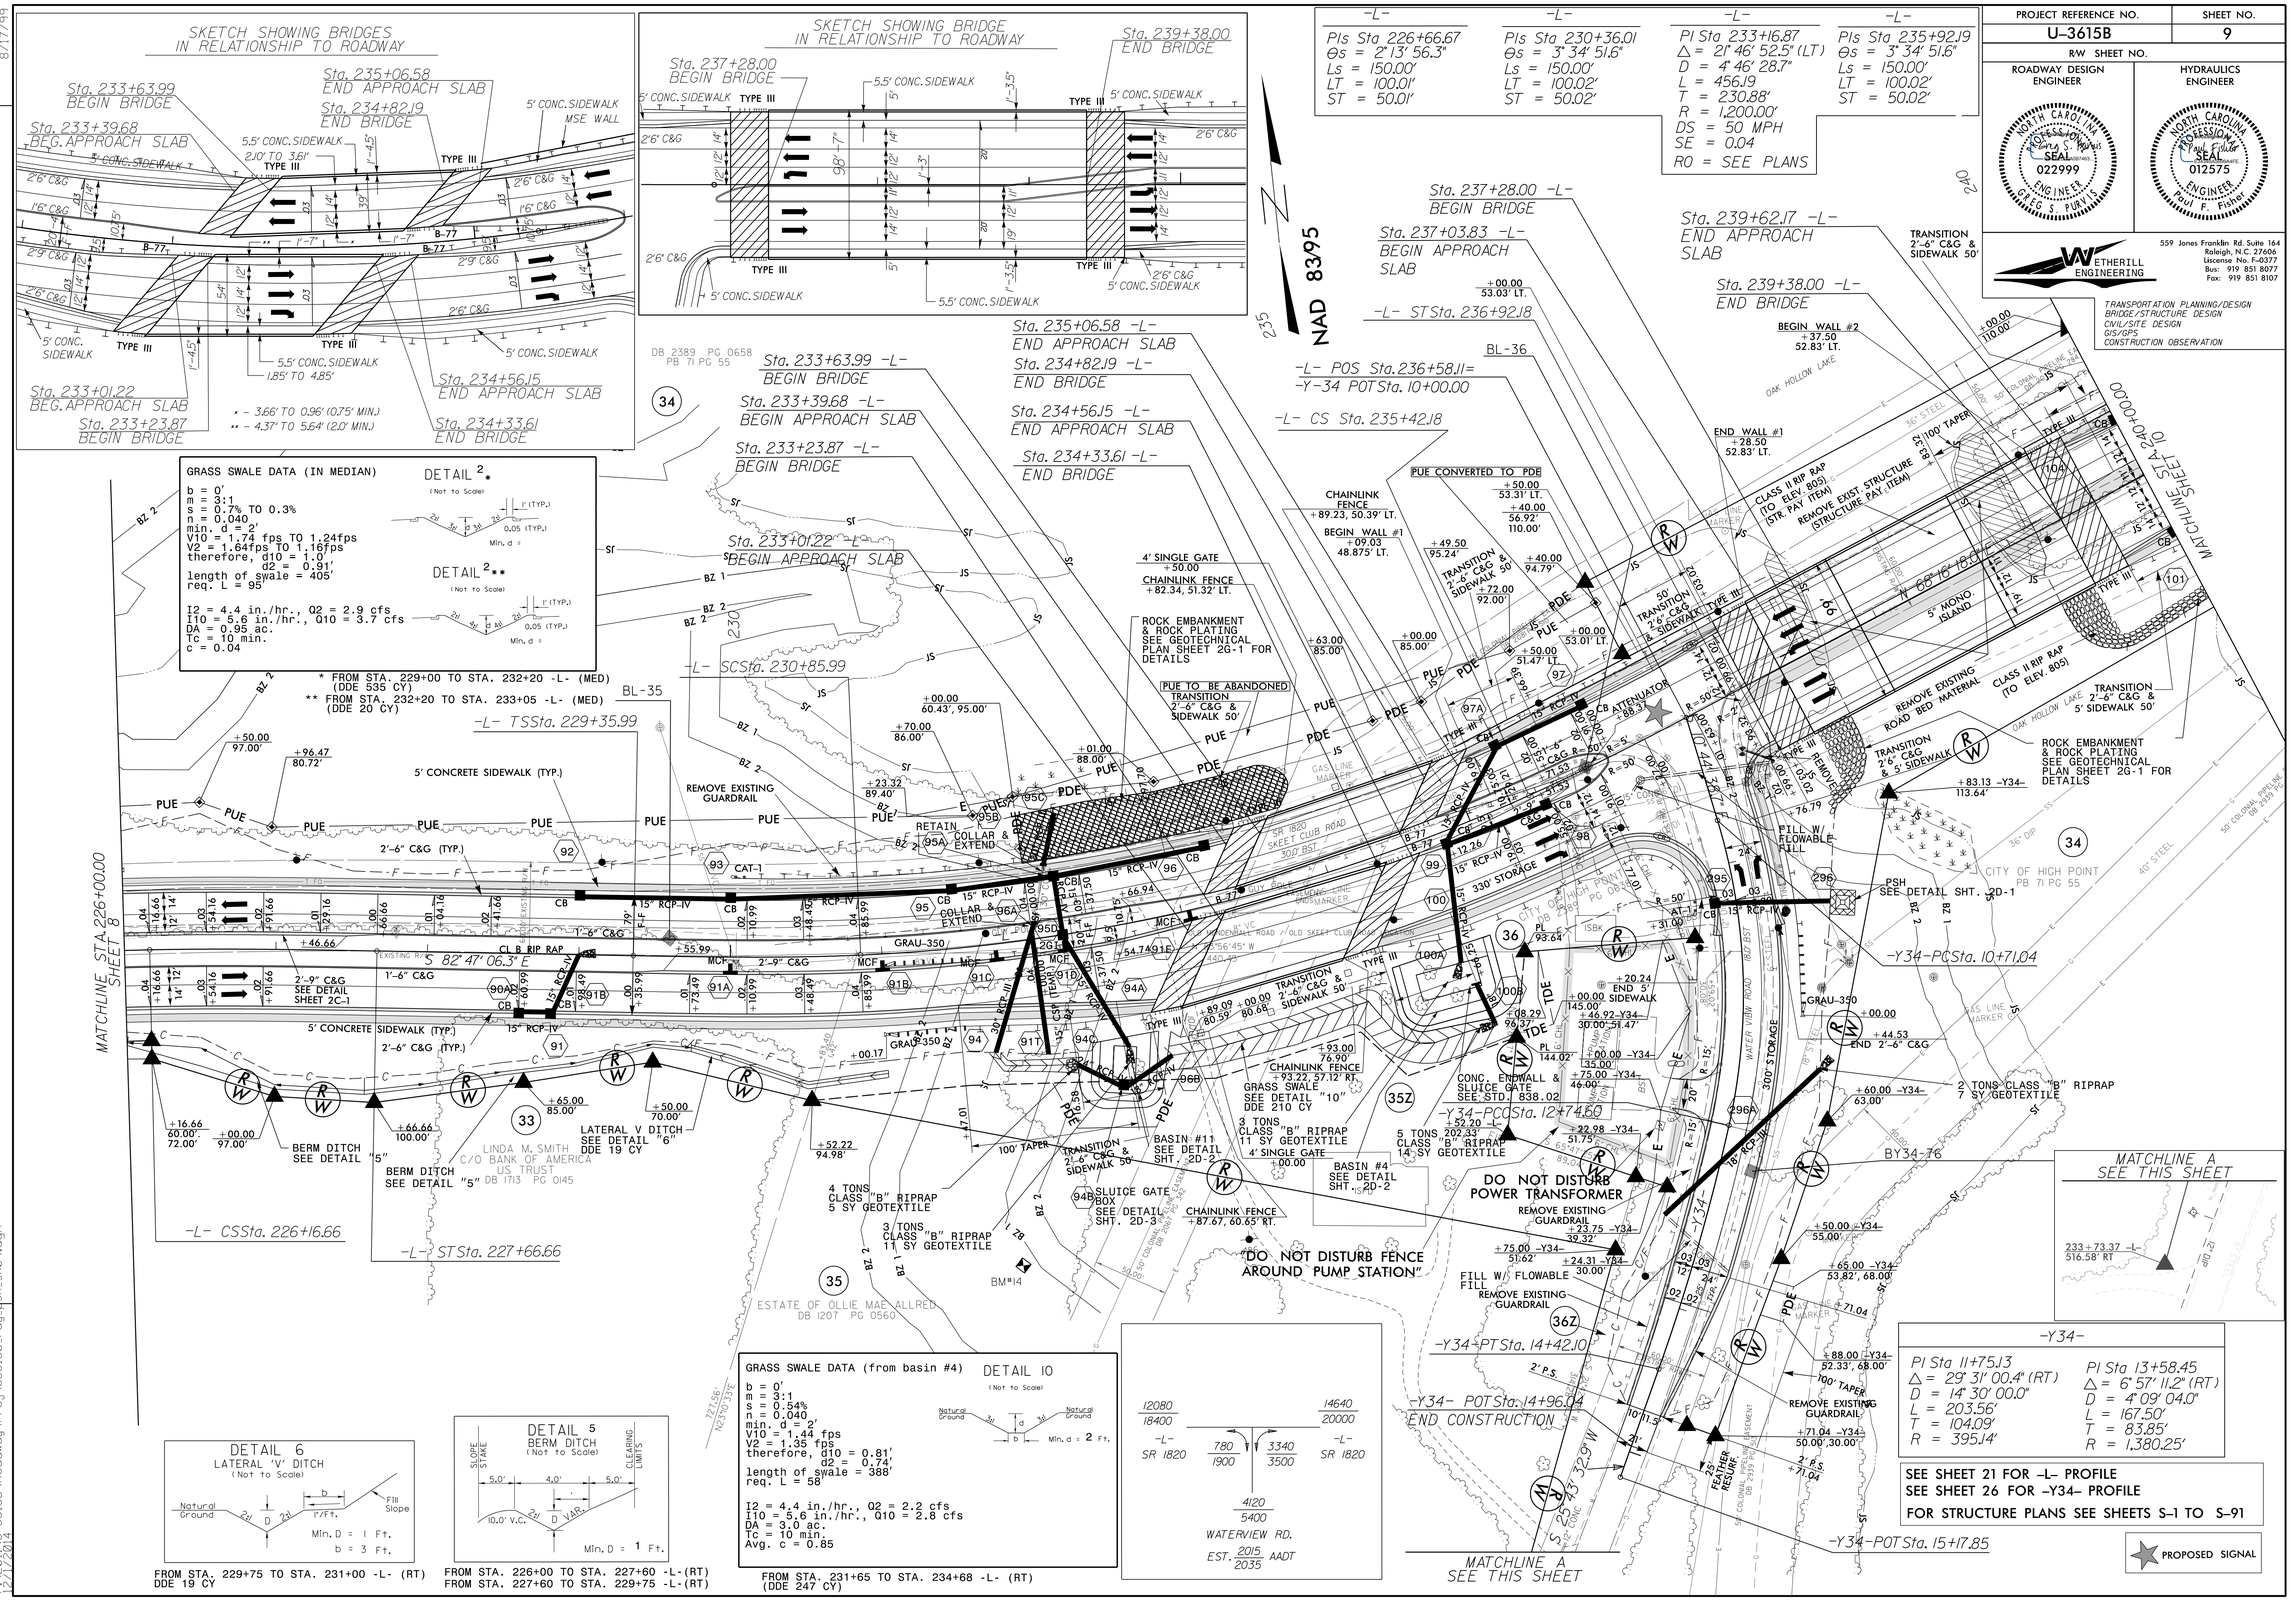

4:24:49 PM
PS:2,201,1,3615B\Roadway\Proj\u3615b_rdy_psh_sh09.dgn
12/12/2014