DocuSign Envelope ID: BD04A6F0-193C-4758-B1A2-A87F8B7C208F

WETHERILL ENGINEERING
559 Jones Franklin Rd. Suite 164
Raleigh, N.C. 27606
License No. F-0377
Bus: 919 851 8077
Fax: 919 851 8107

TRANSPORTATION PLANNING/DESIGN - BRIDGE/STRUCTURE DESIGN
CIVIL/SITE DESIGN - GIS/GPS - CONSTRUCTION OBSERVATION

50 25 0 50 100
DETAILS

PROJECT REFERENCE NO.	SHEET NO.
U-3615B	2B-2
R/W SHEET NO.	
ROADWAY DESIGN ENGINEER	

NORTH CAROLINA PROFESSIONAL SEAL 022999 ENGINEER GREG S. PURVIS

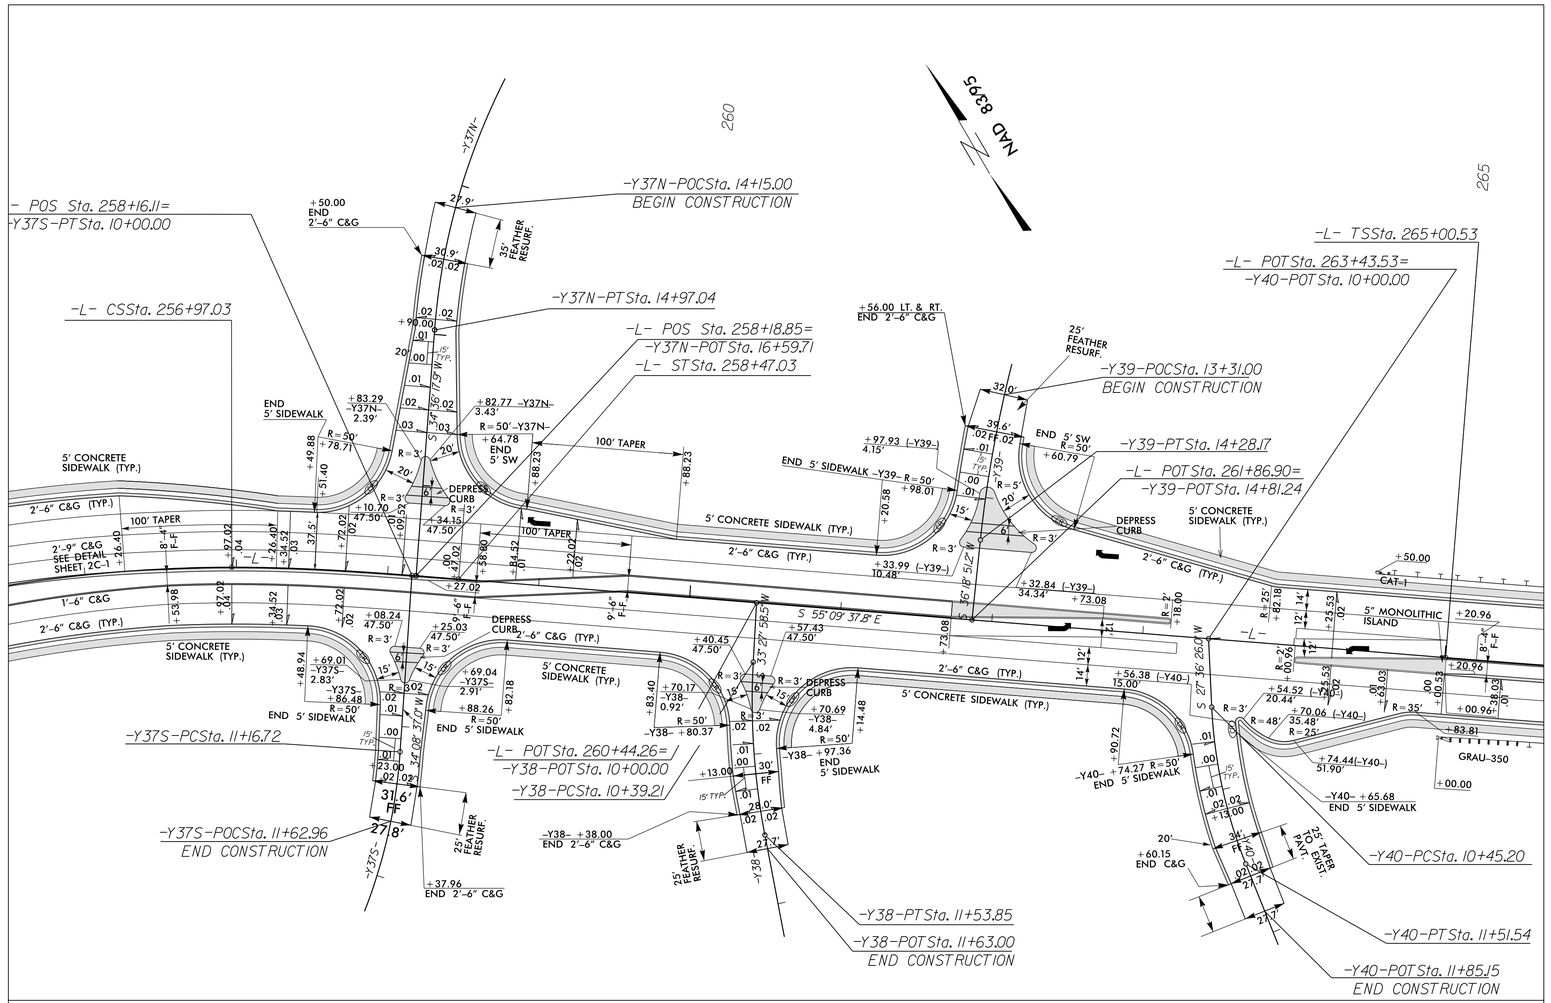

DETAIL OF INTERSECTION OF -L- & -Y37N-, -Y37S-, -Y38-, -Y39-, -Y40-

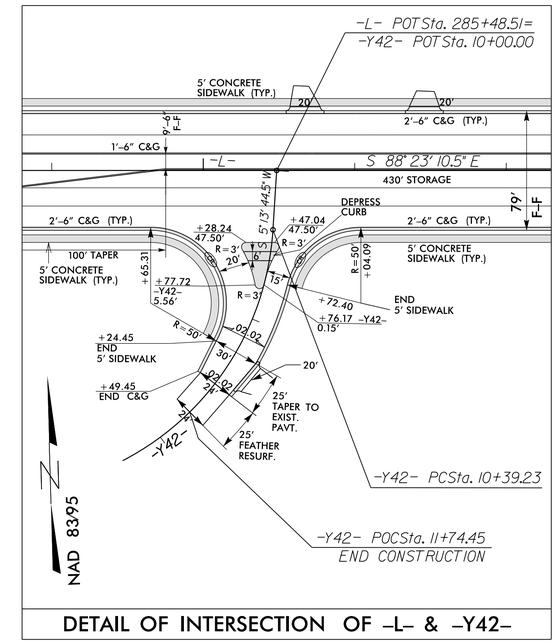

DETAIL OF INTERSECTION OF -L- & -Y42-

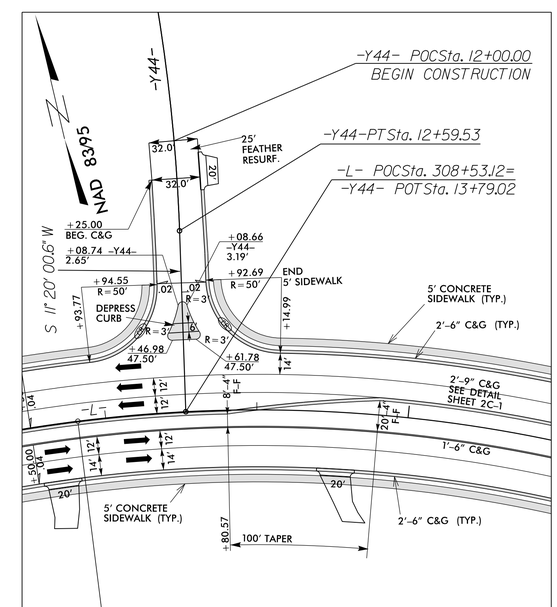

DETAIL OF INTERSECTION OF -L- & -Y44-

P:\2011\U-3615B\Roadway\Proj\u3615b_rdy_typ.dgn 8:46:57 AM 10/23/2014