DocuSign Envelope ID: BD04A6F0-193C-4758-B1A2-A87F8B7C208F

5/14/99

TEMPORARY ALIGNMENT 1 DETAIL

PROJECT REFERENCE NO.	SHEET NO.
U-3615B	2B-4
R/W SHEET NO.	

ROADWAY DESIGN ENGINEER

NORTH CAROLINA PROFESSIONAL ENGINEER SEAL 022999 GREG S. BURVIS

WETHERILL ENGINEERING
559 Jones Franklin Rd. Suite 164
Raleigh, N.C. 27606
Liscense No. F-0377
Bus: 919 851 8077
Fax: 919 851 8107

TRANSPORTATION PLANNING/DESIGN - BRIDGE/STRUCTURE DESIGN
CIVIL/SITE DESIGN - GIS/GPS - CONSTRUCTION OBSERVATION

-TEMP 1-	-TEMP 1-
PI Sta 14+33.71	PI Sta 14+33.71
△ = 9° 10' 48.9" (LT)	△ = 9° 10' 48.9" (LT)
D = 1° 10' 32.4"	D = 1° 10' 32.4"
L = 780.86'	L = 780.86'
T = 391.27'	T = 391.27'
R = 4,873.50'	R = 4,873.50'

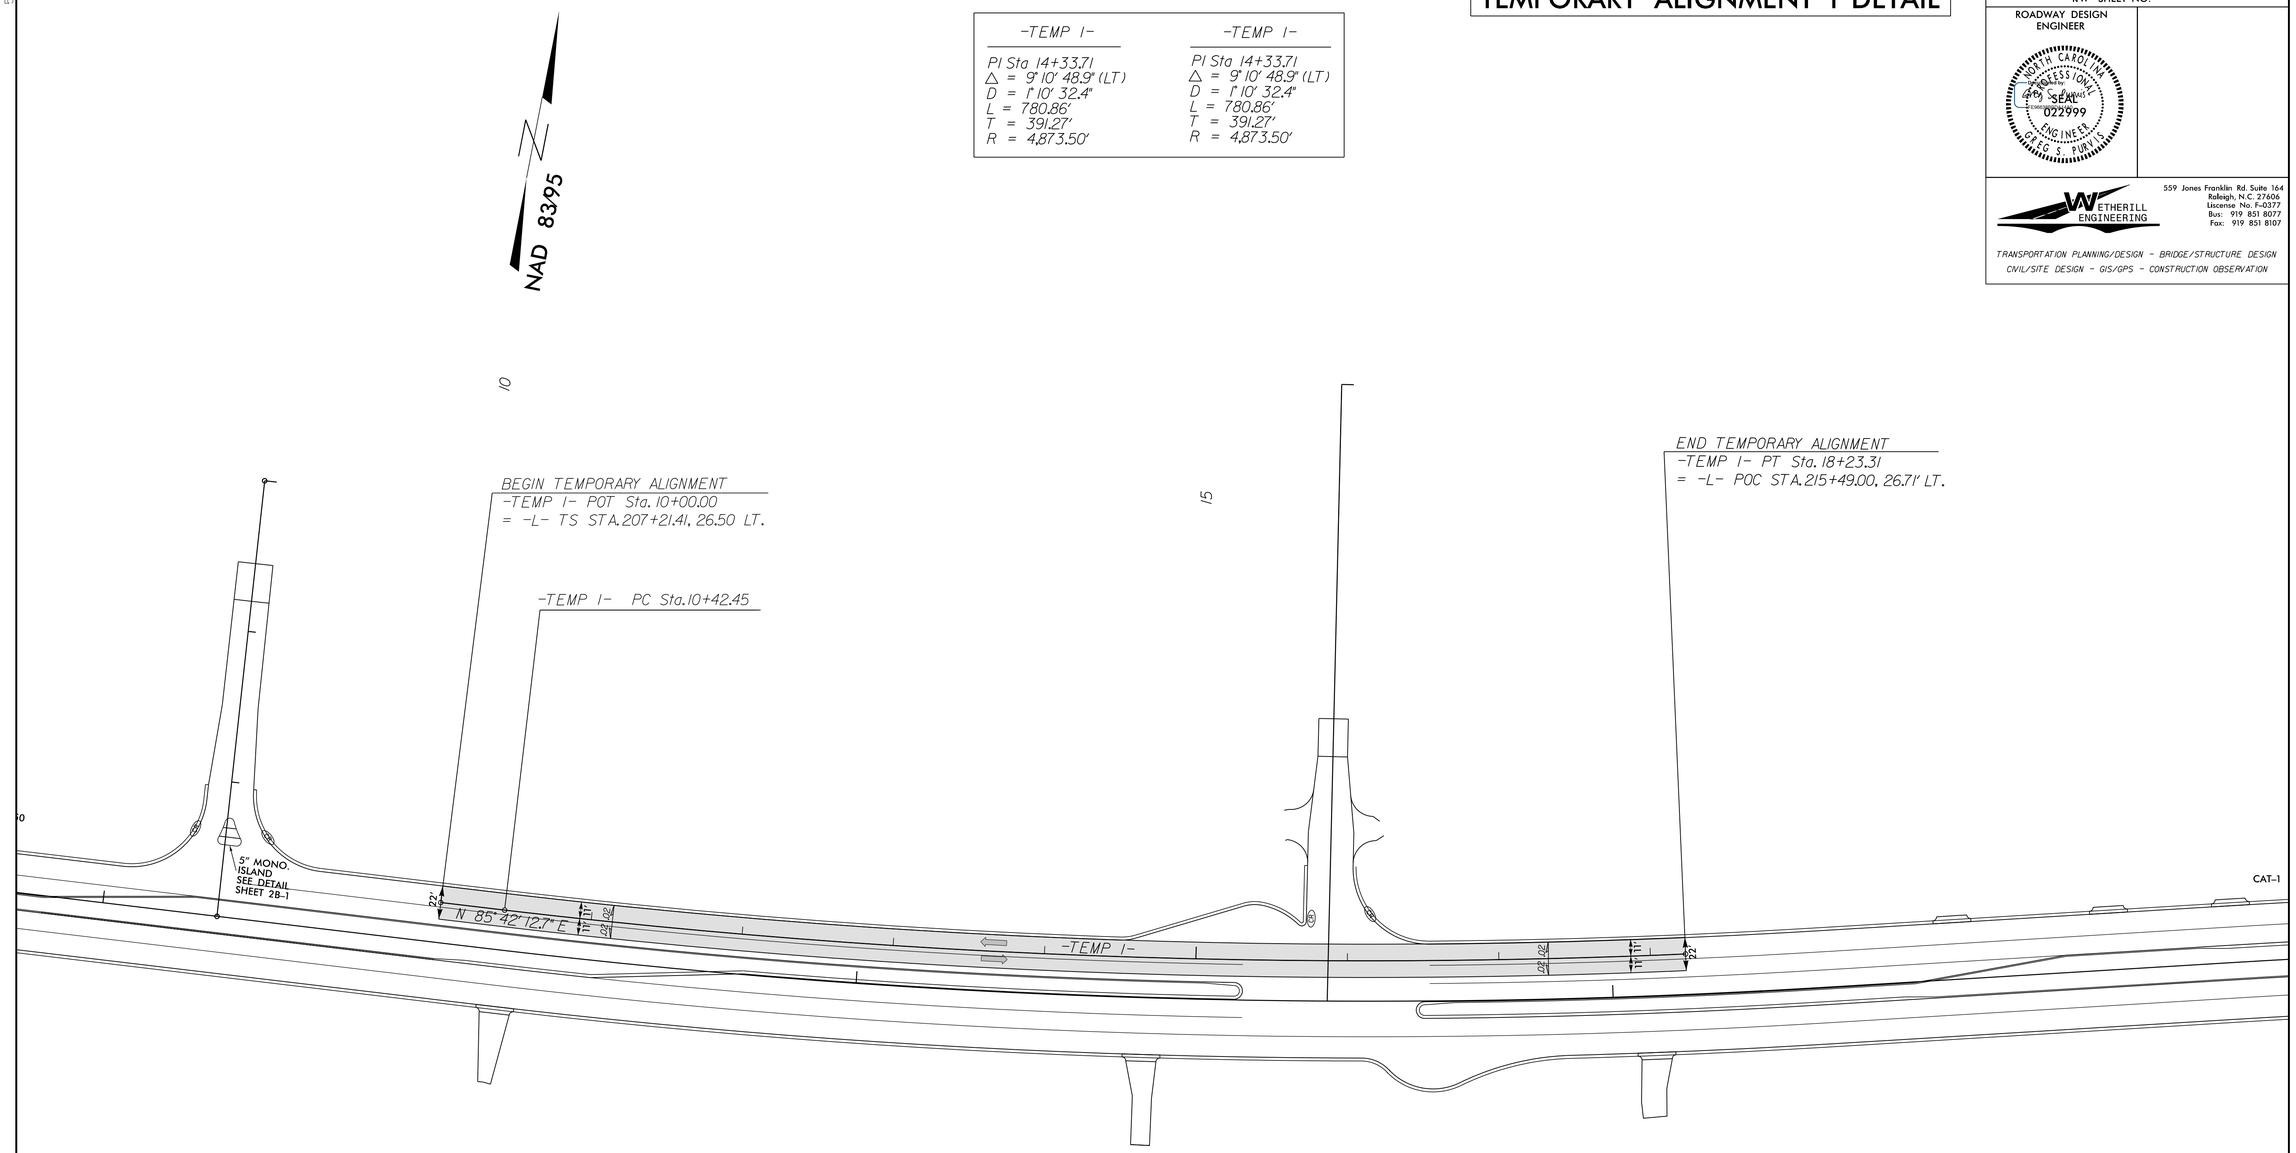

SEE SHEET 20 FOR -TEMP 1- PROFILE

P:\2011\U-3615\Rodney\Proj\u3615b_rdy_tmp.dgn
3:46:26 PM
9/26/2014