DocuSign Envelope ID: BD04A6F0-193C-4758-B1A2-A87F8B7C208F

TEMPORARY ALIGNMENT 4 DETAIL

PROJECT REFERENCE NO.	SHEET NO.
U-3615B	2B-8
R/W SHEET NO.	

ROADWAY DESIGN ENGINEER

NORTH CAROLINA PROFESSIONAL SEAL 022999 ENGINEER GREG S. PARKER

WETHERILL ENGINEERING
559 Jones Franklin Rd. Suite 164
Raleigh, N.C. 27606
Liscense No. F-0377
Bus: 919 851 8077
Fax: 919 851 8107

TRANSPORTATION PLANNING/DESIGN - BRIDGE/STRUCTURE DESIGN
CIVIL/SITE DESIGN - GIS/GPS - CONSTRUCTION OBSERVATION

-TEMP 4-

PI Sta 23+14.49
△ = 45° 18' 10.2" (RT)
D = 5° 47' 23.3"
L = 782.46'
T = 412.97'
R = 989.60'

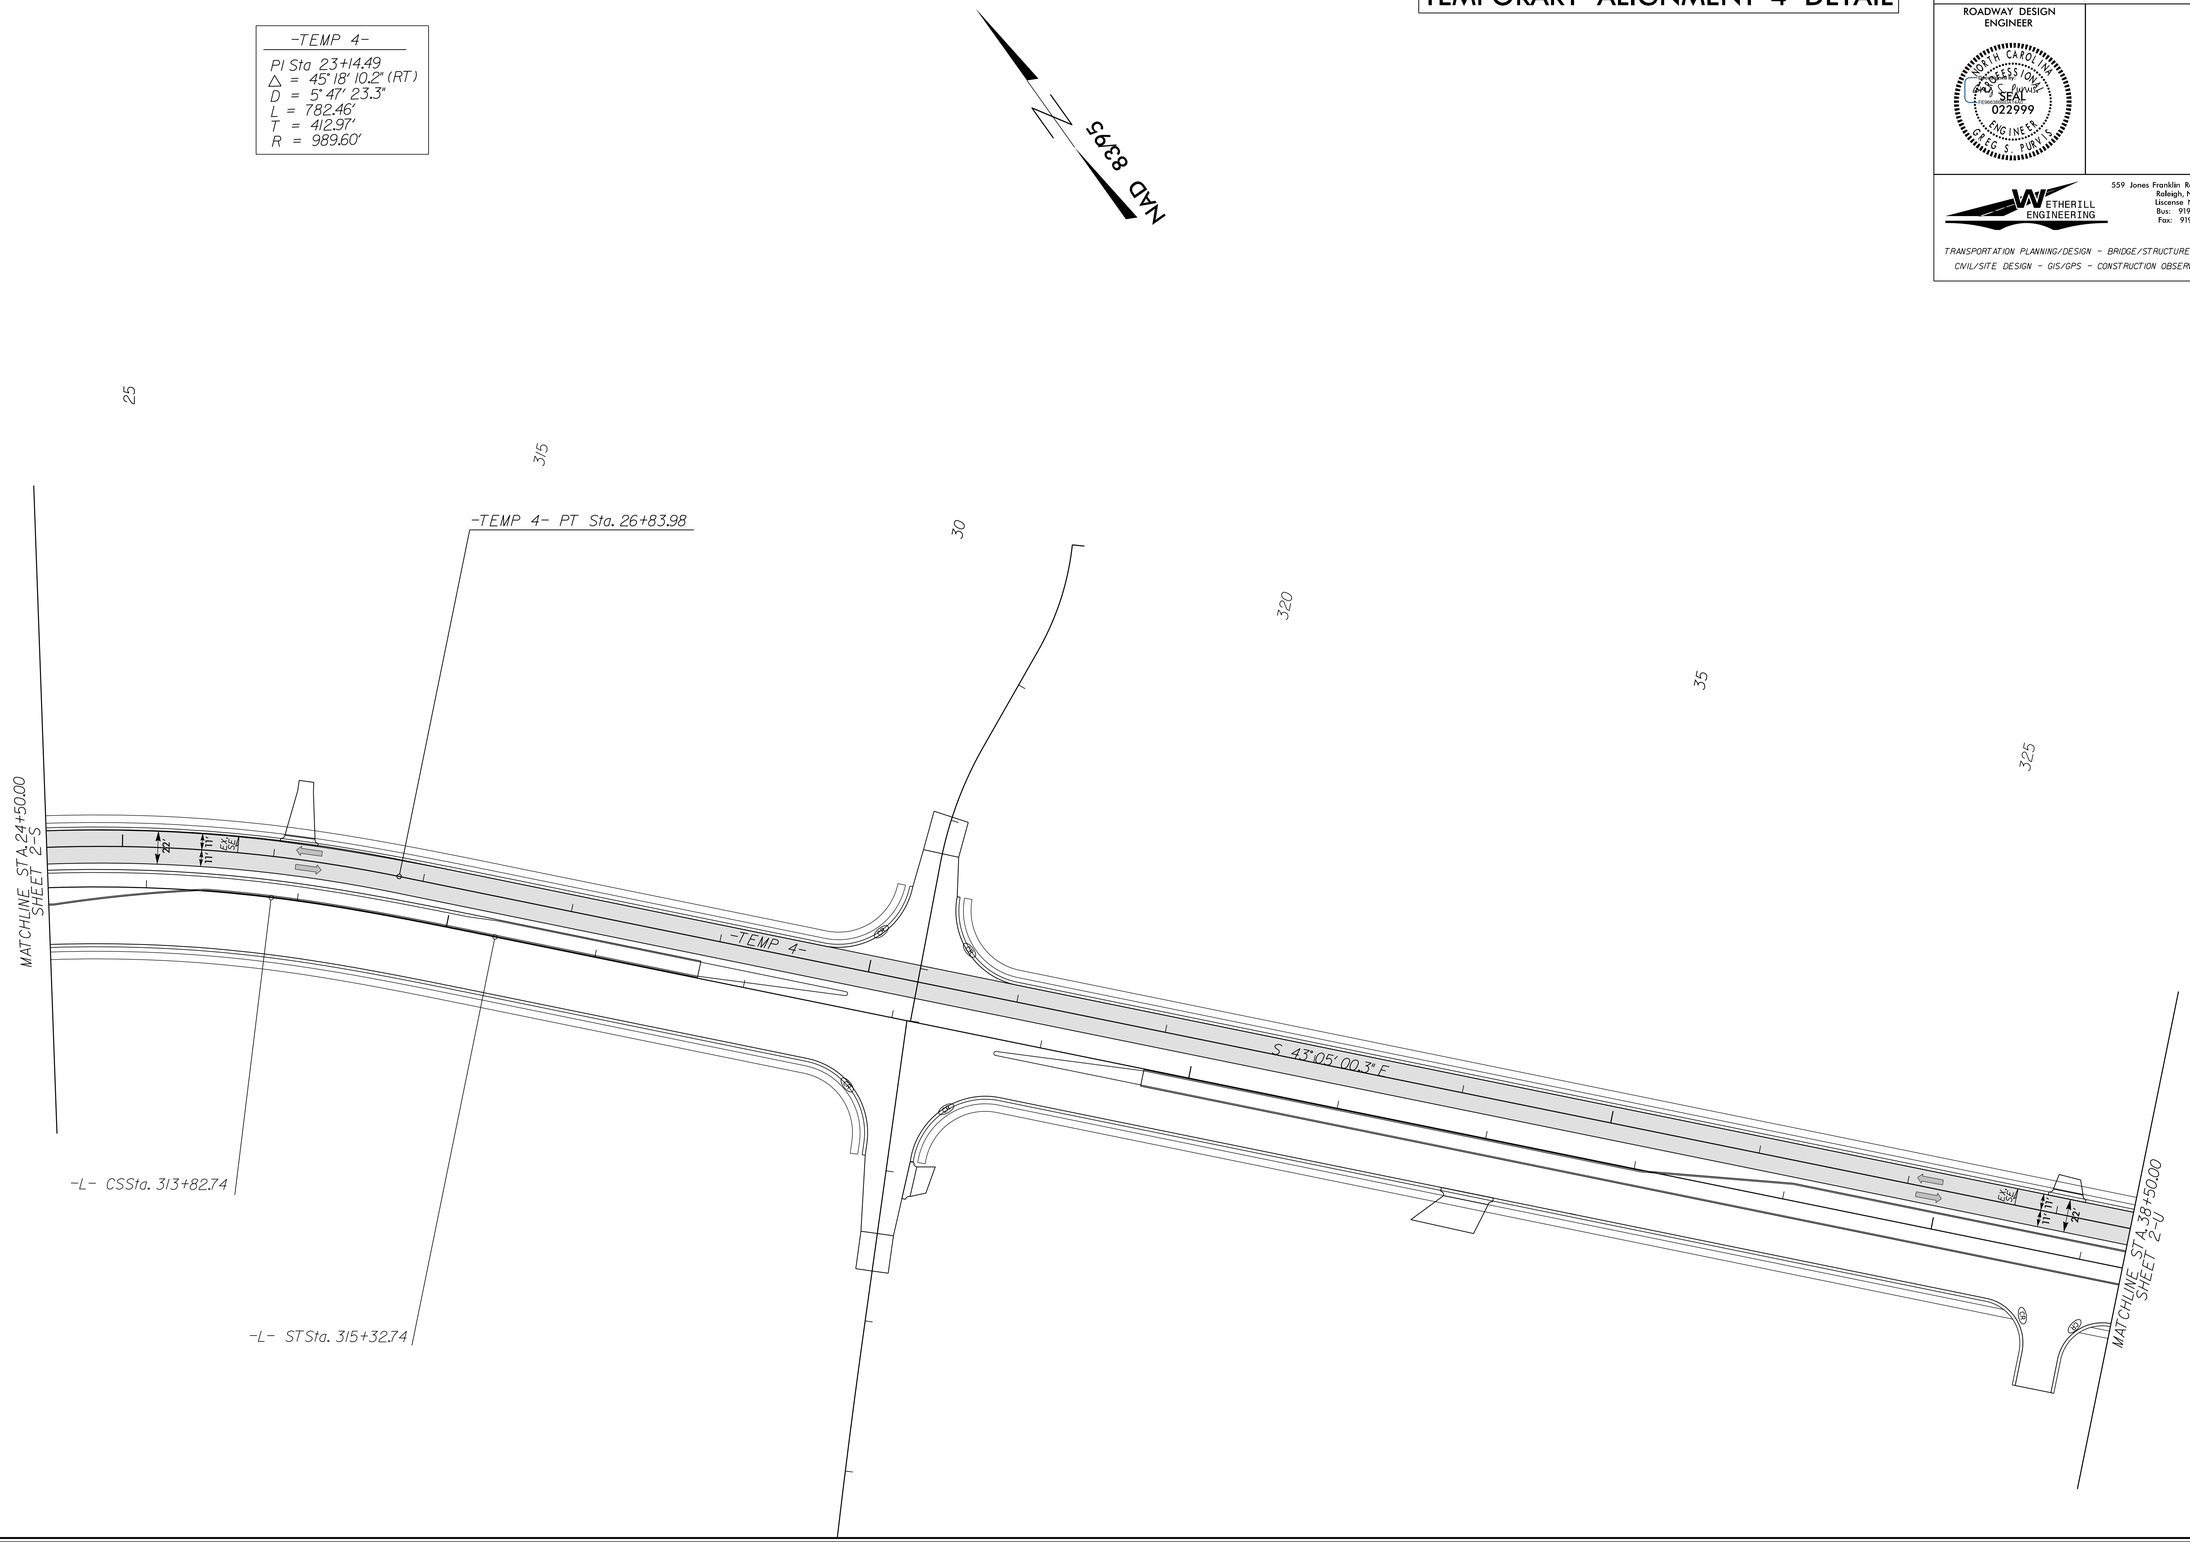

5/14/99

P:\2011\U-3615B\Roadway\Proj\u3615b_rdy_typ.dgn
3:08:43 PM
9/25/2014