DocuSign Envelope ID: 286A5B5C-3B5E-4134-B042-8C6A9D23E8A0

PROJECT REFERENCE NO.	SHEET NO.
U-3615B	2C-8

STATE OF NORTH CAROLINA DEPT. OF TRANSPORTATION DIVISION OF HIGHWAYS RALEIGH, N.C.
ENGLISH DETAIL DRAWING FOR CHAIN LINK FENCE WITH BARBED WIRE 6', 7' AND 8' HEIGHT
SHEET 1 OF 2 fence4cl

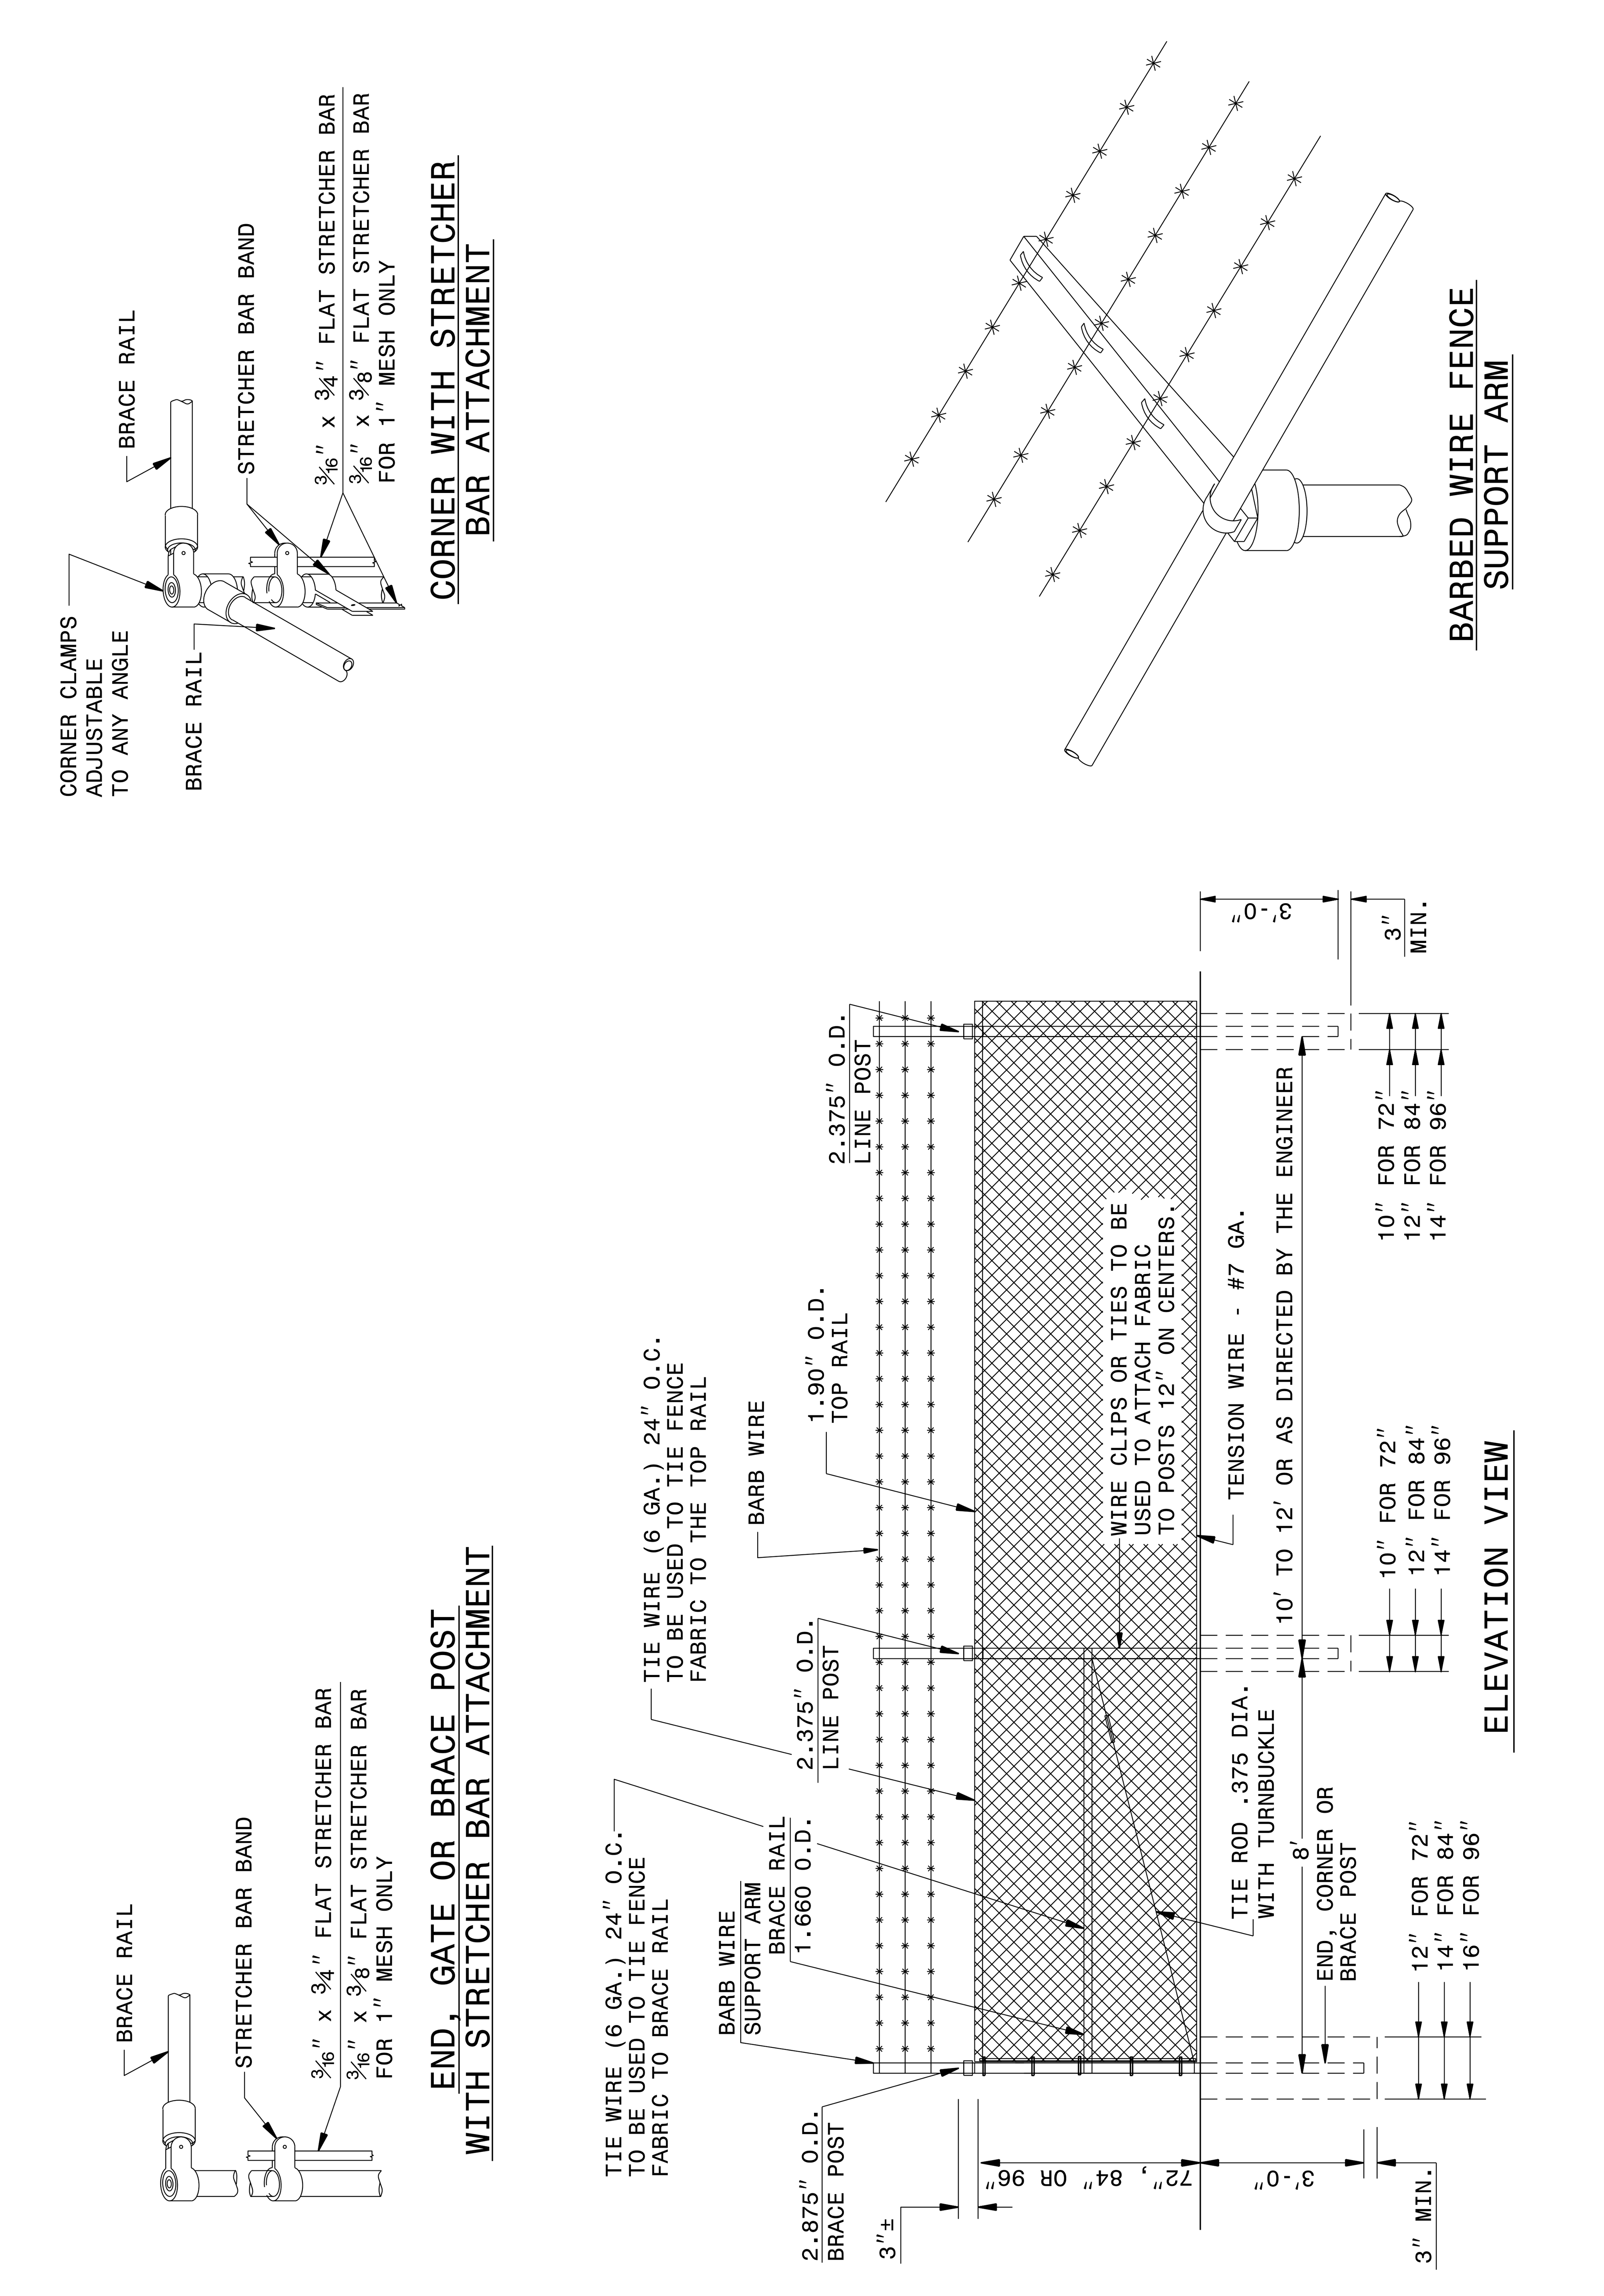

STATE OF
NORTH CAROLINA
DEPT. OF TRANSPORTATION
DIVISION OF HIGHWAYS
RALEIGH, N.C.

ENGLISH DETAIL DRAWING FOR
CHAIN LINK FENCE WITH BARBED WIRE
6′, 7′ AND 8′ HEIGHT

SHEET 1 OF 2 **fence4cl**

STATE OF NORTH CAROLINA DEPT. OF TRANSPORTATION DIVISION OF HIGHWAYS RALEIGH, N.C.
ENGLISH DETAIL DRAWING FOR CHAIN LINK FENCE WITH BARBED WIRE 6', 7' AND 8' HEIGHT
SHEET 2 OF 2 fence4cl

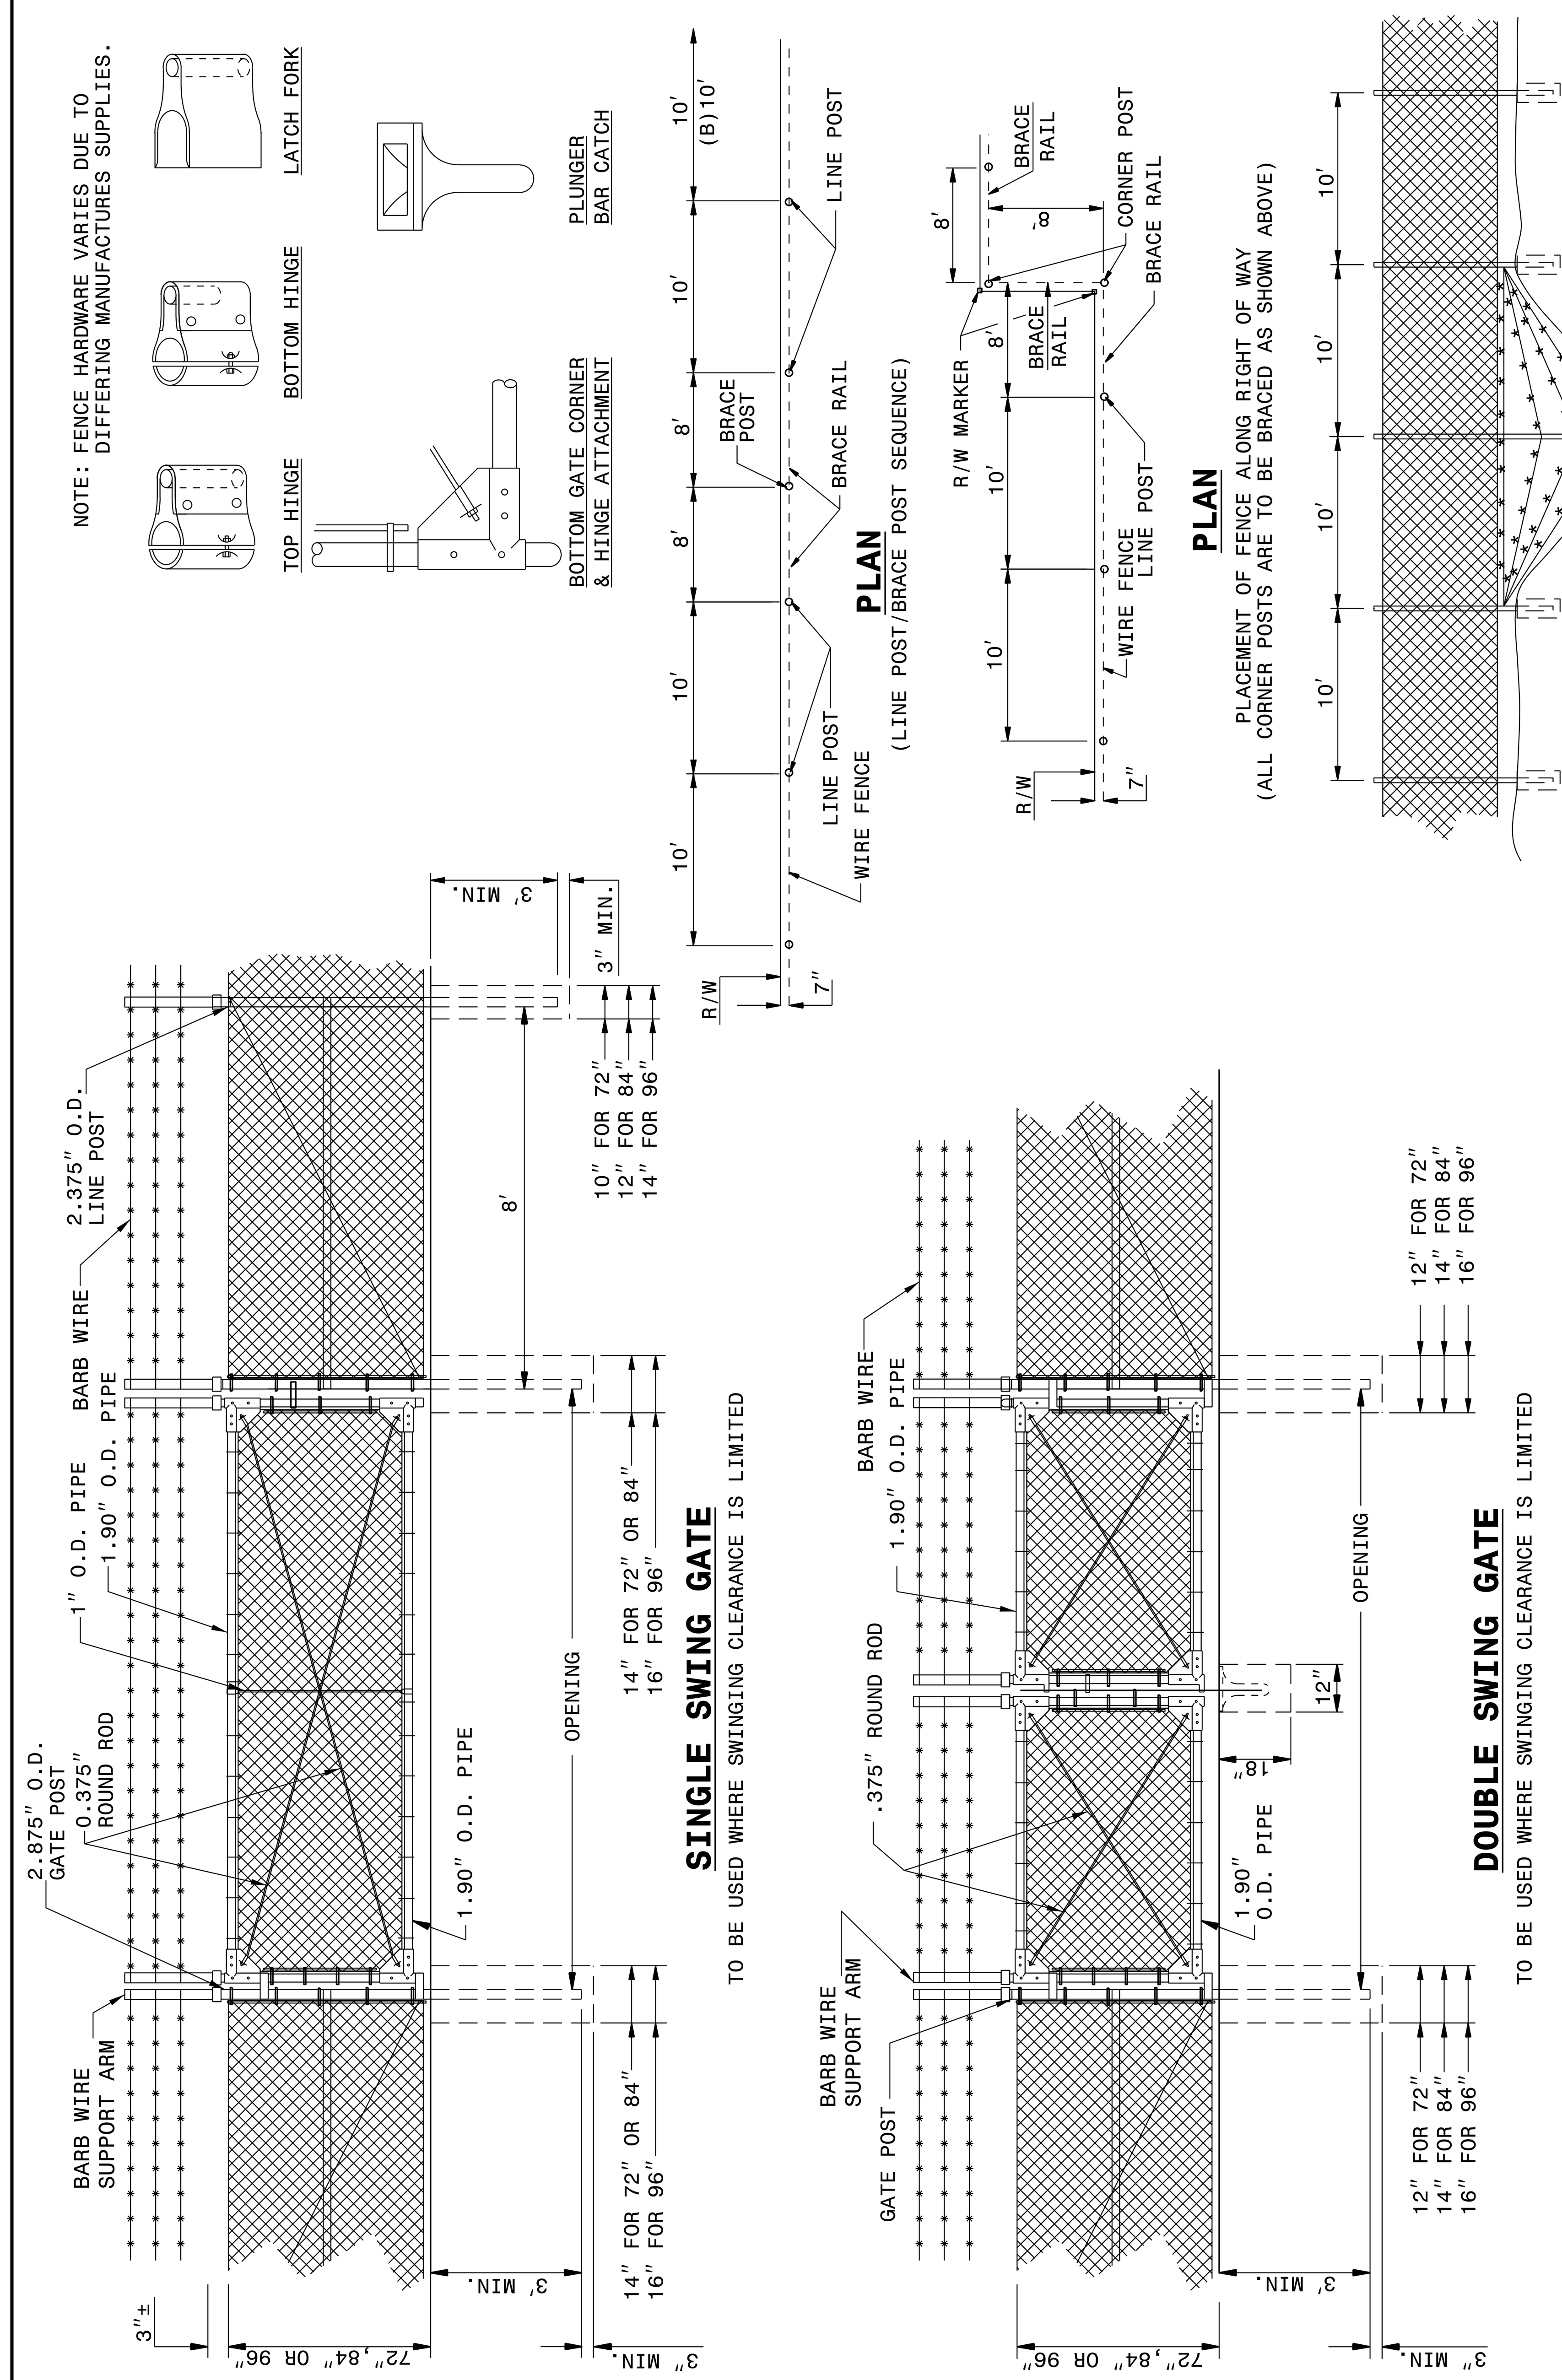

MAXIMUM WIRE SPACING TO BE 6".
MAXIMUM CLEARANCE BETWEEN LOWEST STRAND AND GROUND TO BE 6".
BRACE POSTS SHALL BE ERECTED BETWEEN END, CORNER OR GATE POSTS AT INTERVALS NOT EXCEEDING 700' ON TANGENTS OR 350' ON SHORT RADIUS CURVES.
ADDTIONAL BRACE POSTS SHALL BE ERECTED IF SO DIRECTED BY THE ENGINEER.
BRACE POSTS SHALL BE BRACED FROM BOTH SIDES OF POST.

STATE OF
NORTH CAROLINA
DEPT. OF TRANSPORTATION
DIVISION OF HIGHWAYS
RALEIGH, N.C.

ENGLISH DETAIL DRAWING FOR
CHAIN LINK FENCE WITH BARBED WIRE
6′, 7′ AND 8′ HEIGHT

SHEET 2 OF 2 **fence4cl**

CONTRACT STANDARDS AND DEVELOPMENT UNIT
Office 919-707-6950 FAX 919-250-4119

SEE PLATE FOR TITLE

ORIGINAL BY: **N.T. KEGLERS** DATE: **MAR.11, 1996**
MODIFIED BY: DATE:
CHECKED BY: DATE:
FILE SPEC.:

$$$$$$SYSTIME$$$$ $$$$$$$$$$DGN$$$$$$$$$$$$$$$$ $$$$USERNAME$$$$