DocuSign Envelope ID: BD04A6F0-193C-4758-B1A2-A87F8B7C208F

TEMPORARY ALIGNMENT 3 DETAIL

PROJECT REFERENCE NO.	SHEET NO.
U-3615B	2B-6
R/W SHEET NO.	

ROADWAY DESIGN ENGINEER

NORTH CAROLINA PROFESSIONAL ENGINEER SEAL 022999 GREG S. PURVIS

WETHERILL ENGINEERING
559 Jones Franklin Rd. Suite 164
Raleigh, N.C. 27606
Liscense No. F-0377
Bus: 919 851 8077
Fax: 919 851 8107

TRANSPORTATION PLANNING/DESIGN - BRIDGE/STRUCTURE DESIGN
CIVIL/SITE DESIGN - GIS/GPS - CONSTRUCTION OBSERVATION

-TEMP 3-
PI Sta 18+32.54
△ = 11° 01' 51.8" (LT)
D = 2° 43' 46.8"
L = 404.12'
T = 202.68'
R = 2,099.00'

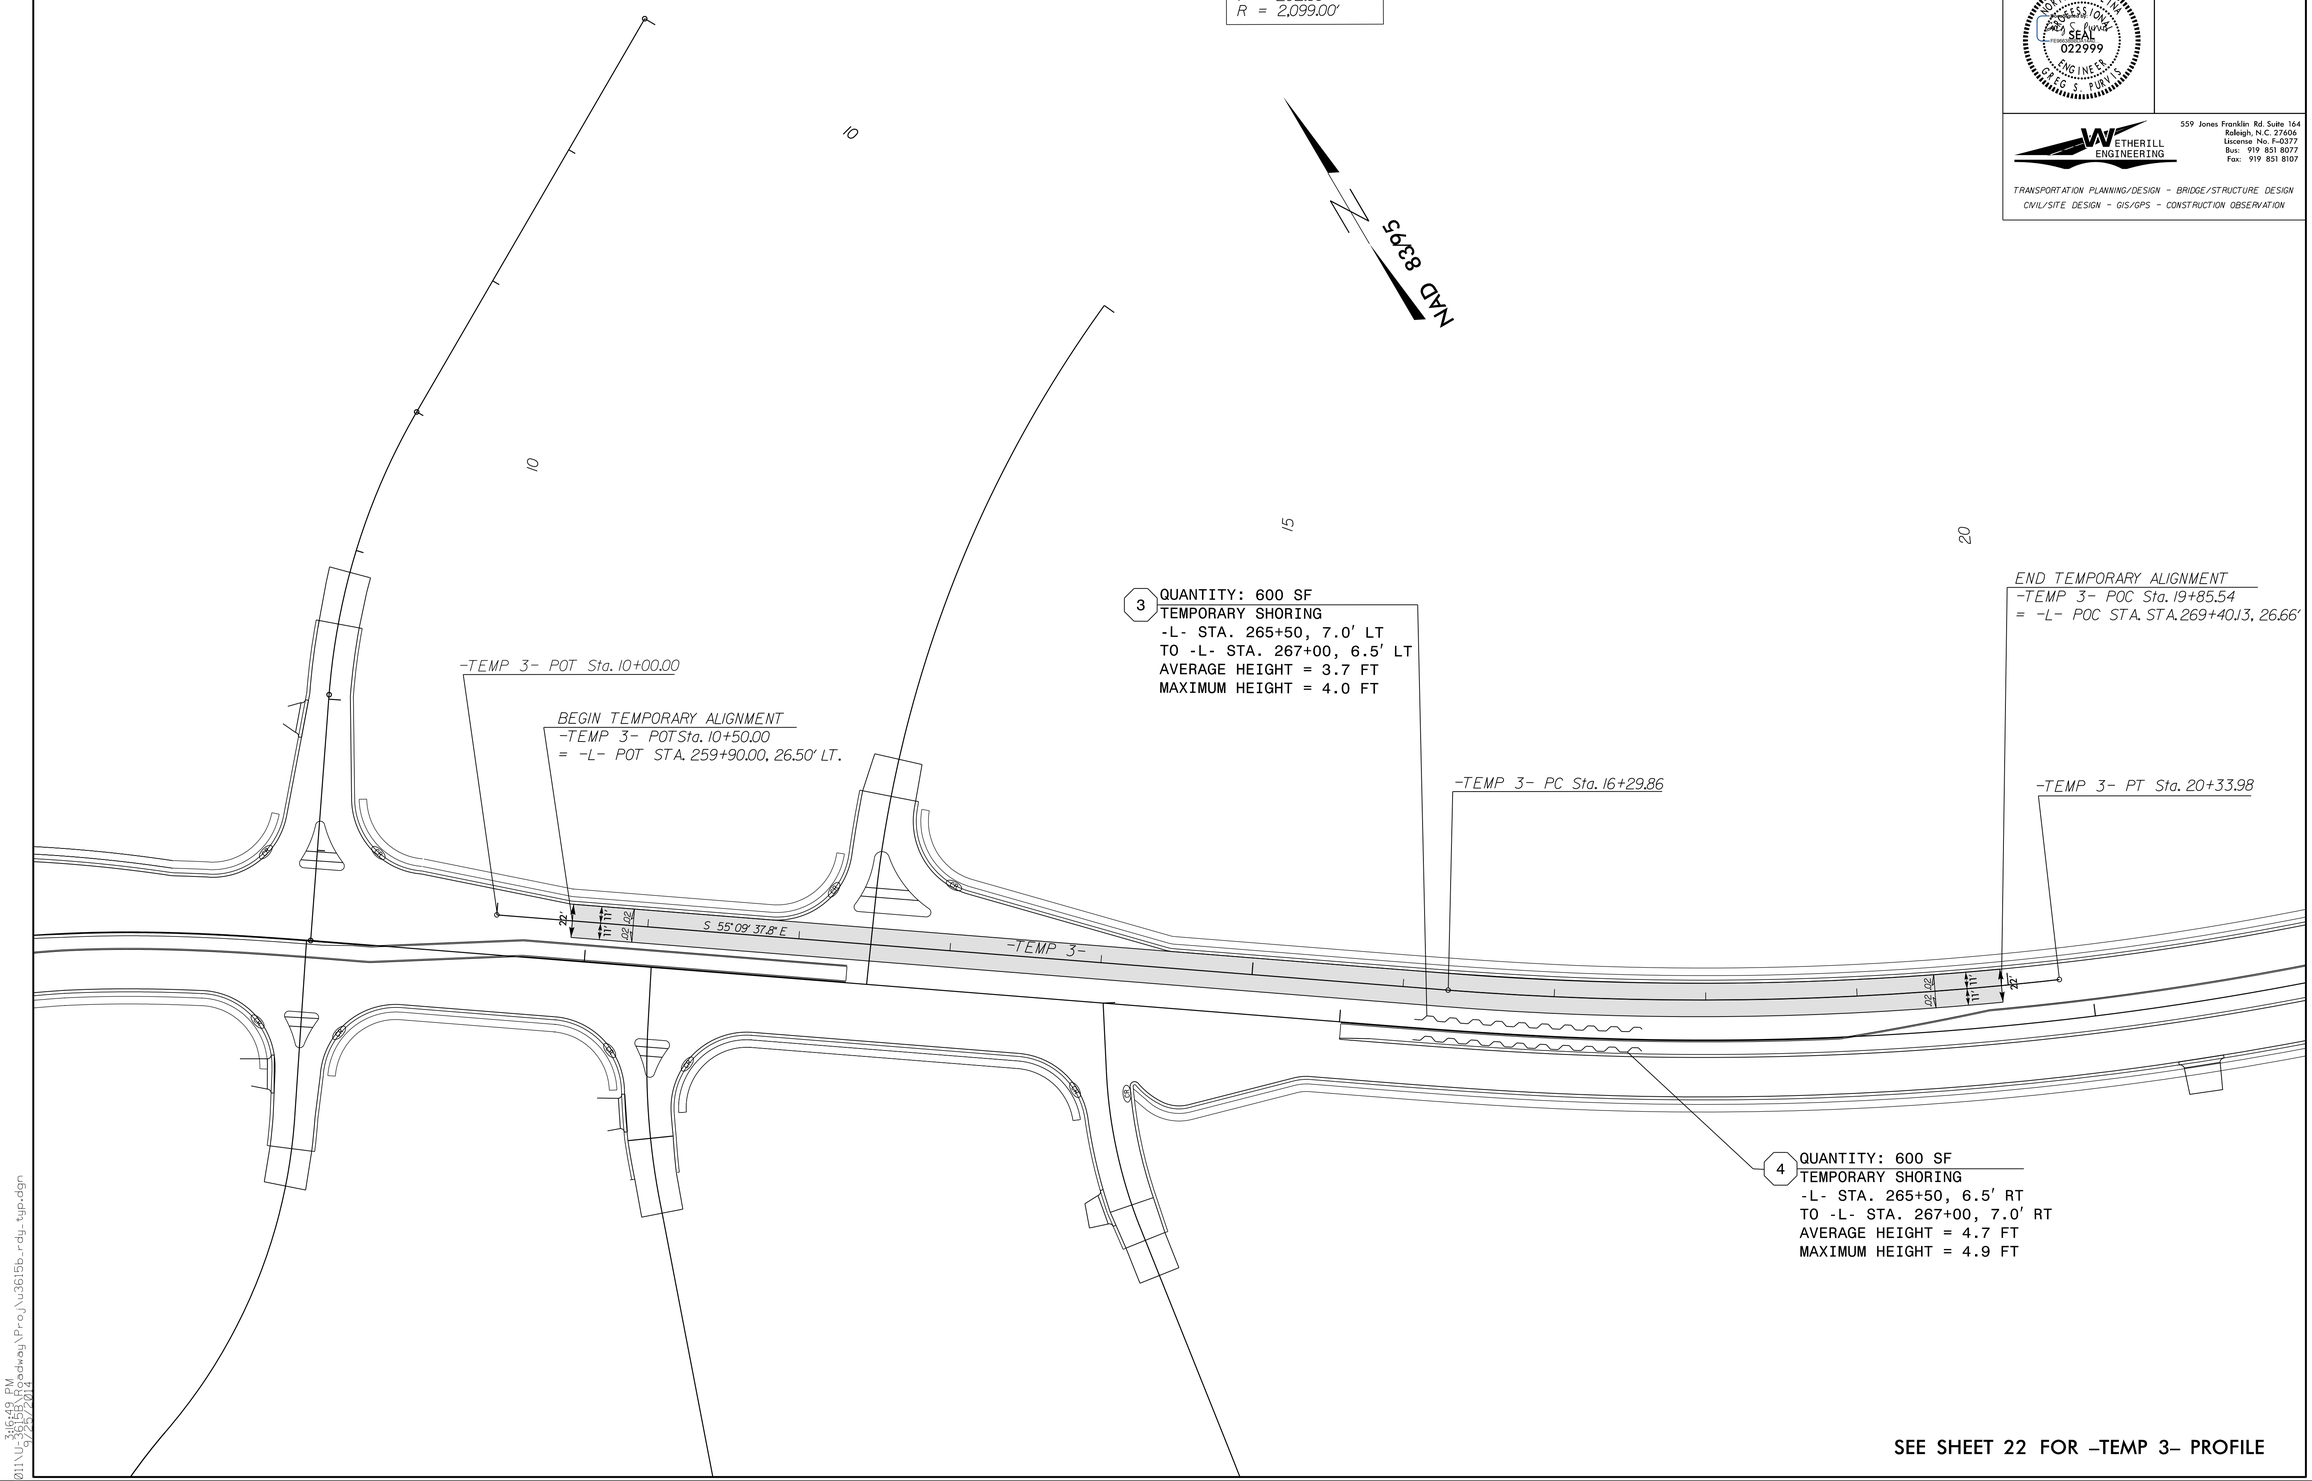

SEE SHEET 22 FOR -TEMP 3- PROFILE

5/14/99

P:\2011\U-3615B\Roadway\Proj\u3615b_rdy_typ.dgn
3:16:43 PM
9/25/2014