DocuSign Envelope ID: 53D9D2FF-EA78-482E-B542-E8A4E3A6101A

5/14/99

TEMPORARY ALIGNMENT 2 DETAIL

PROJECT REFERENCE NO.	SHEET NO.
U-3615B	2B-5
R/W SHEET NO.	

ROADWAY DESIGN ENGINEER

NORTH CAROLINA PROFESSIONAL SEAL 022999 ENGINEER GREG S. BURVIS

WETHERILL ENGINEERING
559 Jones Franklin Rd. Suite 164
Raleigh, N.C. 27606
Liscense No. F-0377
Bus: 919 851 8077
Fax: 919 851 8107

TRANSPORTATION PLANNING/DESIGN - BRIDGE/STRUCTURE DESIGN
CIVIL/SITE DESIGN - GIS/GPS - CONSTRUCTION OBSERVATION

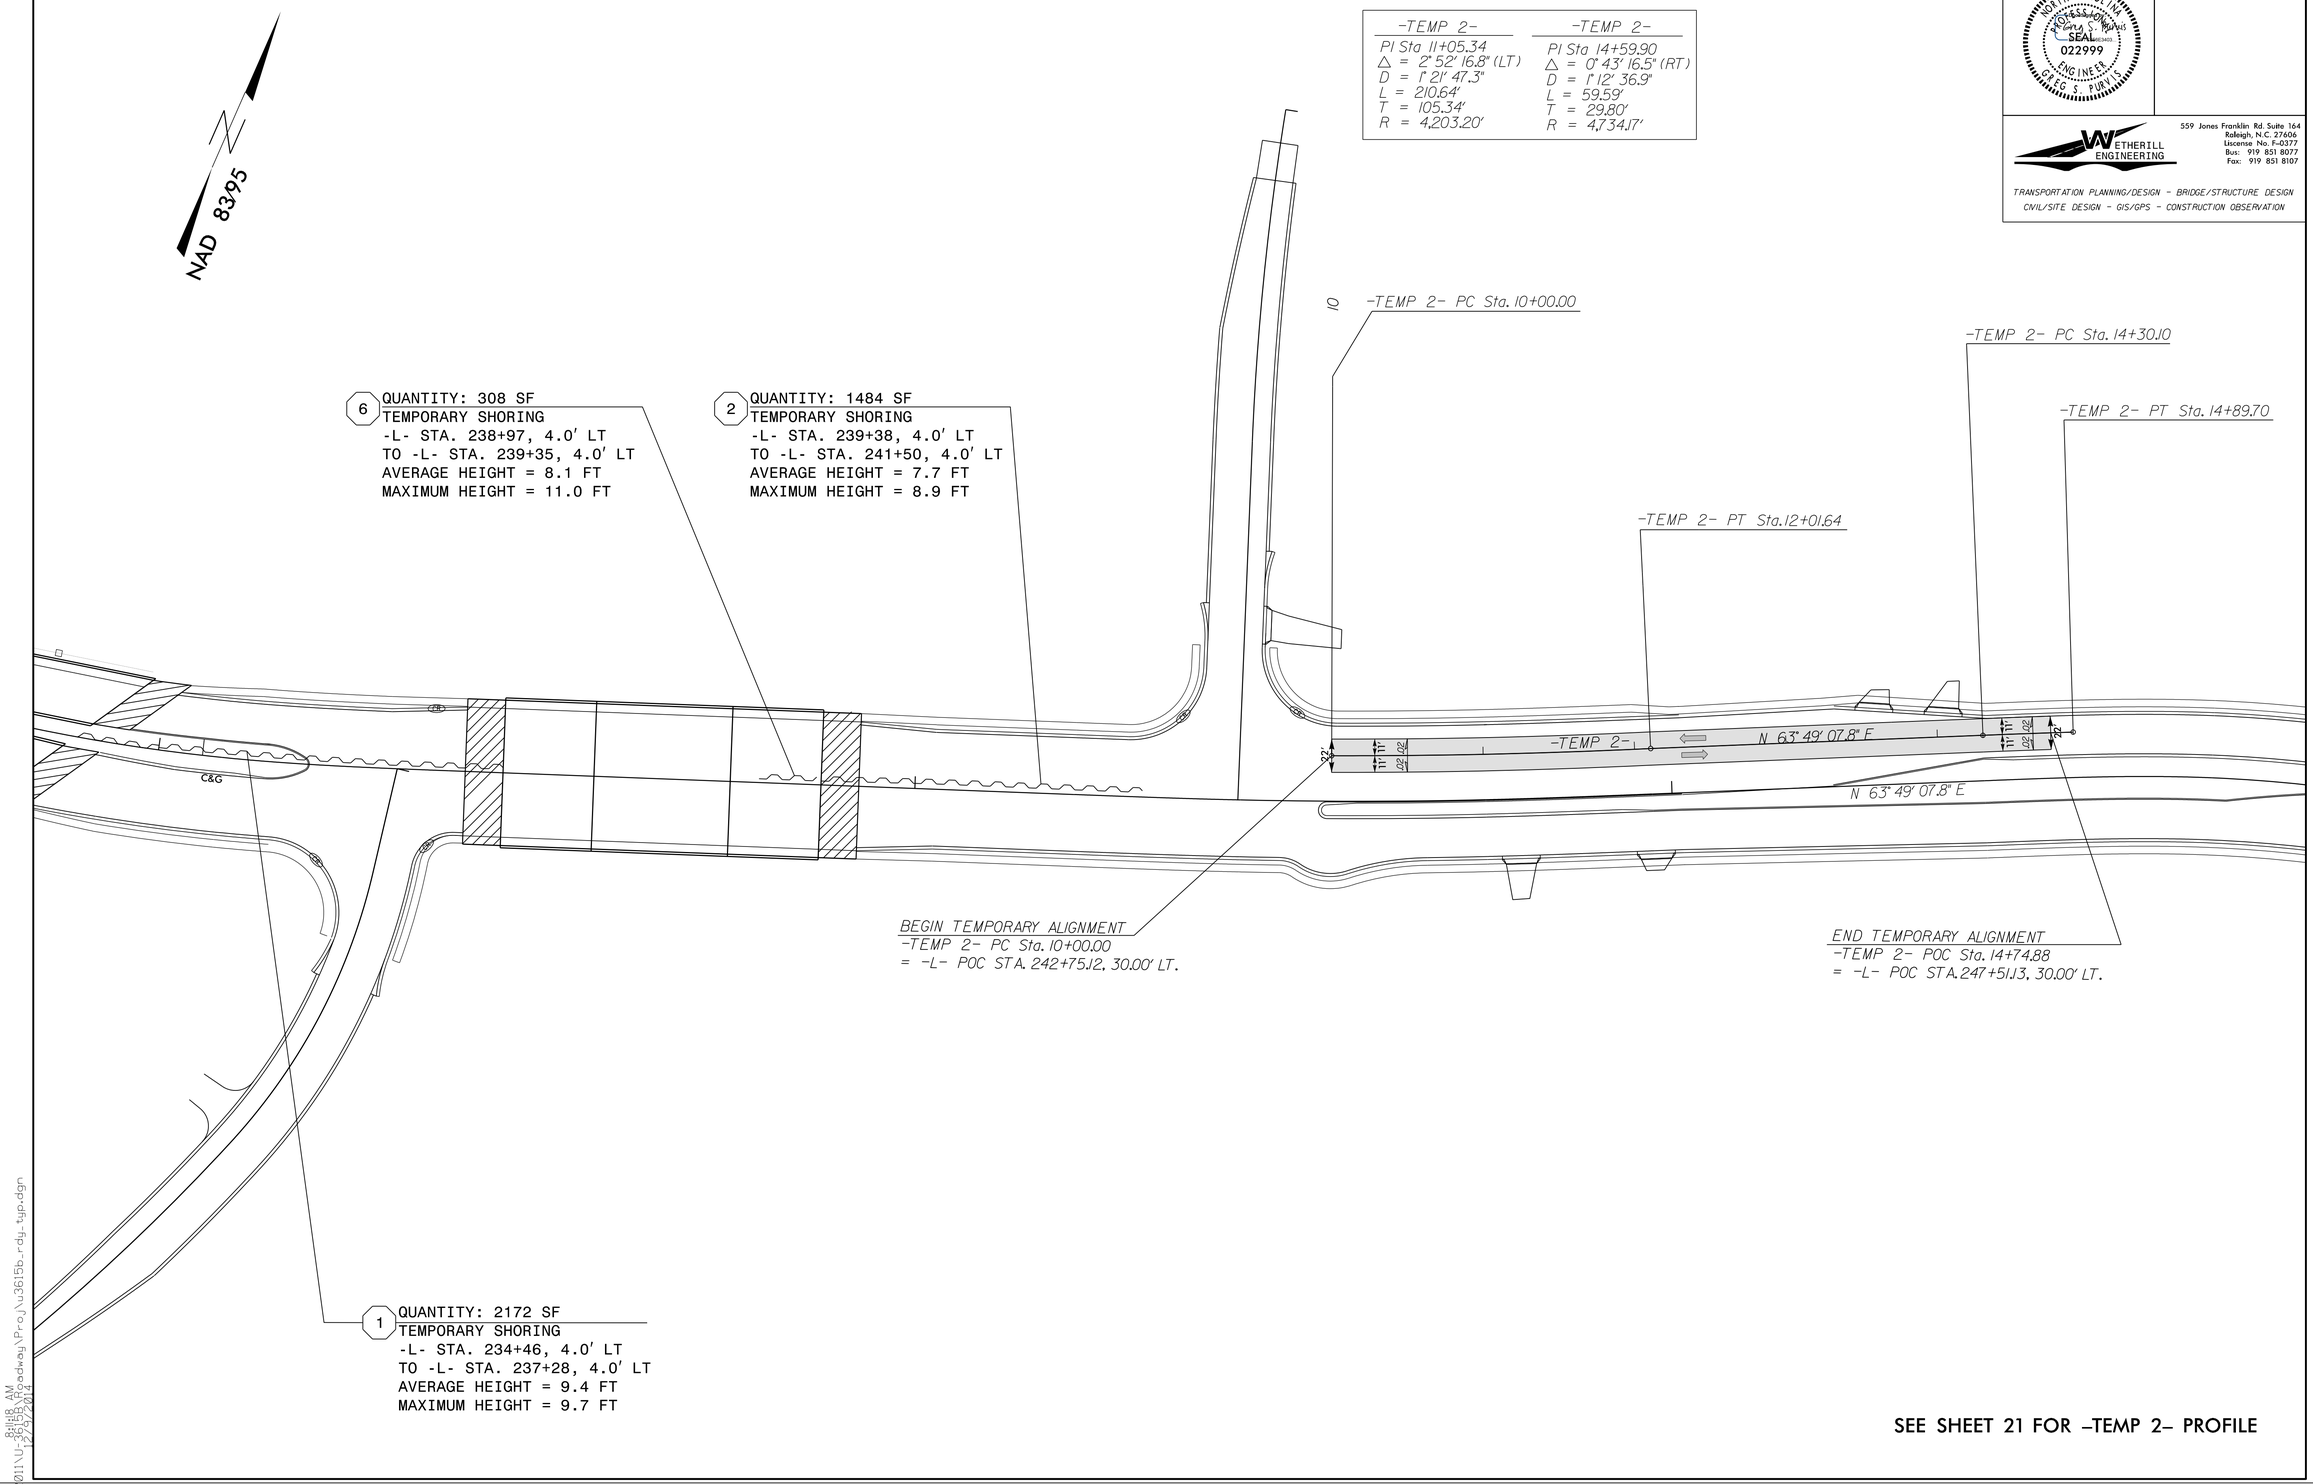

SEE SHEET 21 FOR -TEMP 2- PROFILE

P:\2011\U-3615b_Roadway\Proj\u3615b_rdy_typ.dgn
8:11:18 AM
12/9/2014