DocuSign Envelope ID: BD04A6F0-193C-4758-B1A2-A87F8B7C208F

WETHERILL ENGINEERING
559 Jones Franklin Rd. Suite 164
Raleigh, N.C. 27606
Liscense No. F-0377
Bus: 919 851 8077
Fax: 919 851 8107

TRANSPORTATION PLANNING/DESIGN - BRIDGE/STRUCTURE DESIGN
CIVIL/SITE DESIGN - GIS/GPS - CONSTRUCTION OBSERVATION

PROJECT REFERENCE NO.	SHEET NO.
U-3615B	25

ROADWAY DESIGN ENGINEER — NORTH CAROLINA PROFESSIONAL SEAL 022999 ENGINEER Paul E. Kaiser

HYDRAULICS ENGINEER — NORTH CAROLINA PROFESSIONAL SEAL 012575 ENGINEER Paul F. Fisher, Gregg S. Purvis

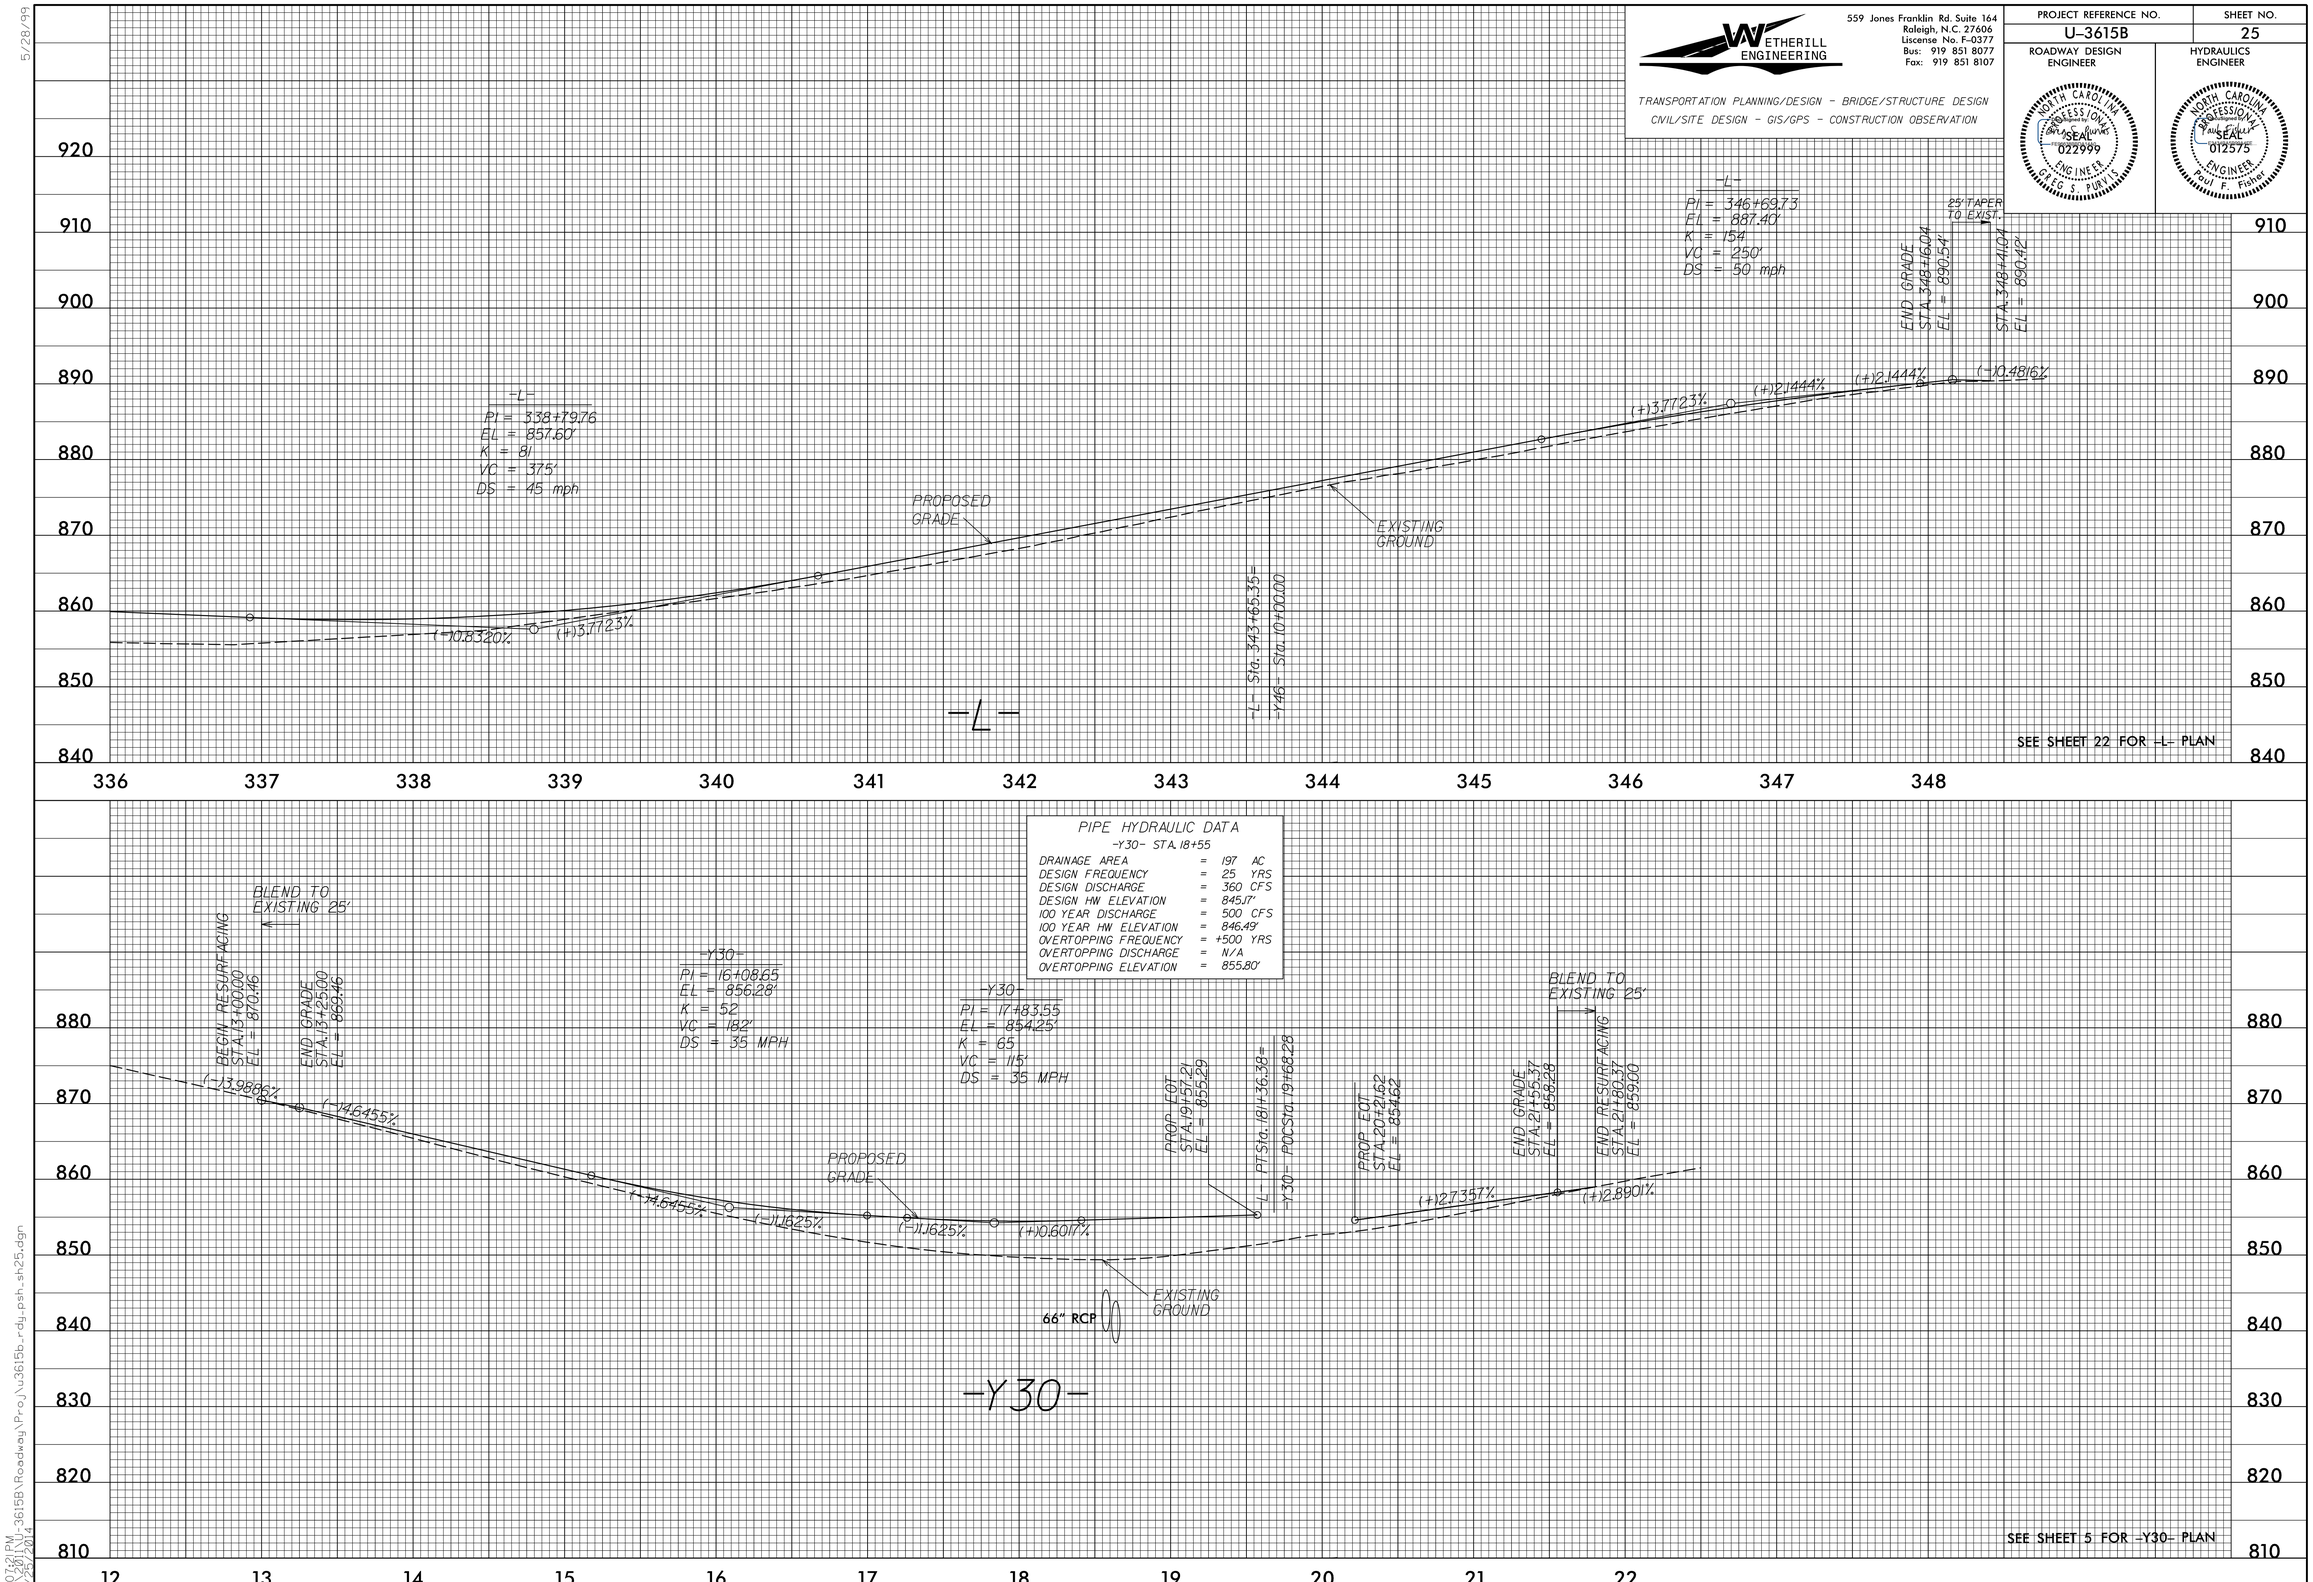

5/28/99

2:07:21 PM
R:\Roadway\Proj\3615b_rdy_psh_sh25.dgn
U:\3615B\Roadway\Proj\3615b_rdy_psh_sh25.dgn
9/25/2014