DocuSign Envelope ID: 4DCA15D3-4910-44C7-992B-1B25FFD71545

TIP NO.	SHEET NO.
U-3615B	PMP-9

APPROVED: DocuSigned by: Betsy L. Watson 35E67BB34F8743F... DATE: 10/1/2014

NORTH CAROLINA PROFESSIONAL SEAL 029449 ENGINEER BETSY L. WATSON

Stantec

NOTE: ALL MARKINGS AND SYMBOLS ON BRIDGE TO BE COLD APPLIED PLASTIC.

COLD APPLIED PLASTIC PAVEMENT MARKING LEGEND	
DA LEFT TURN ARROW	CA WHITE EDGELINE (4")
DC STRAIGHT ARROW	CB YELLOW EDGELINE (4")
	CC 10 FT WHITE SKIP (4")
	CD 3 FT - 9 FT/SP WHITE MINISKIP (4")
	CE WHITE SOLID LANE LINE (4")

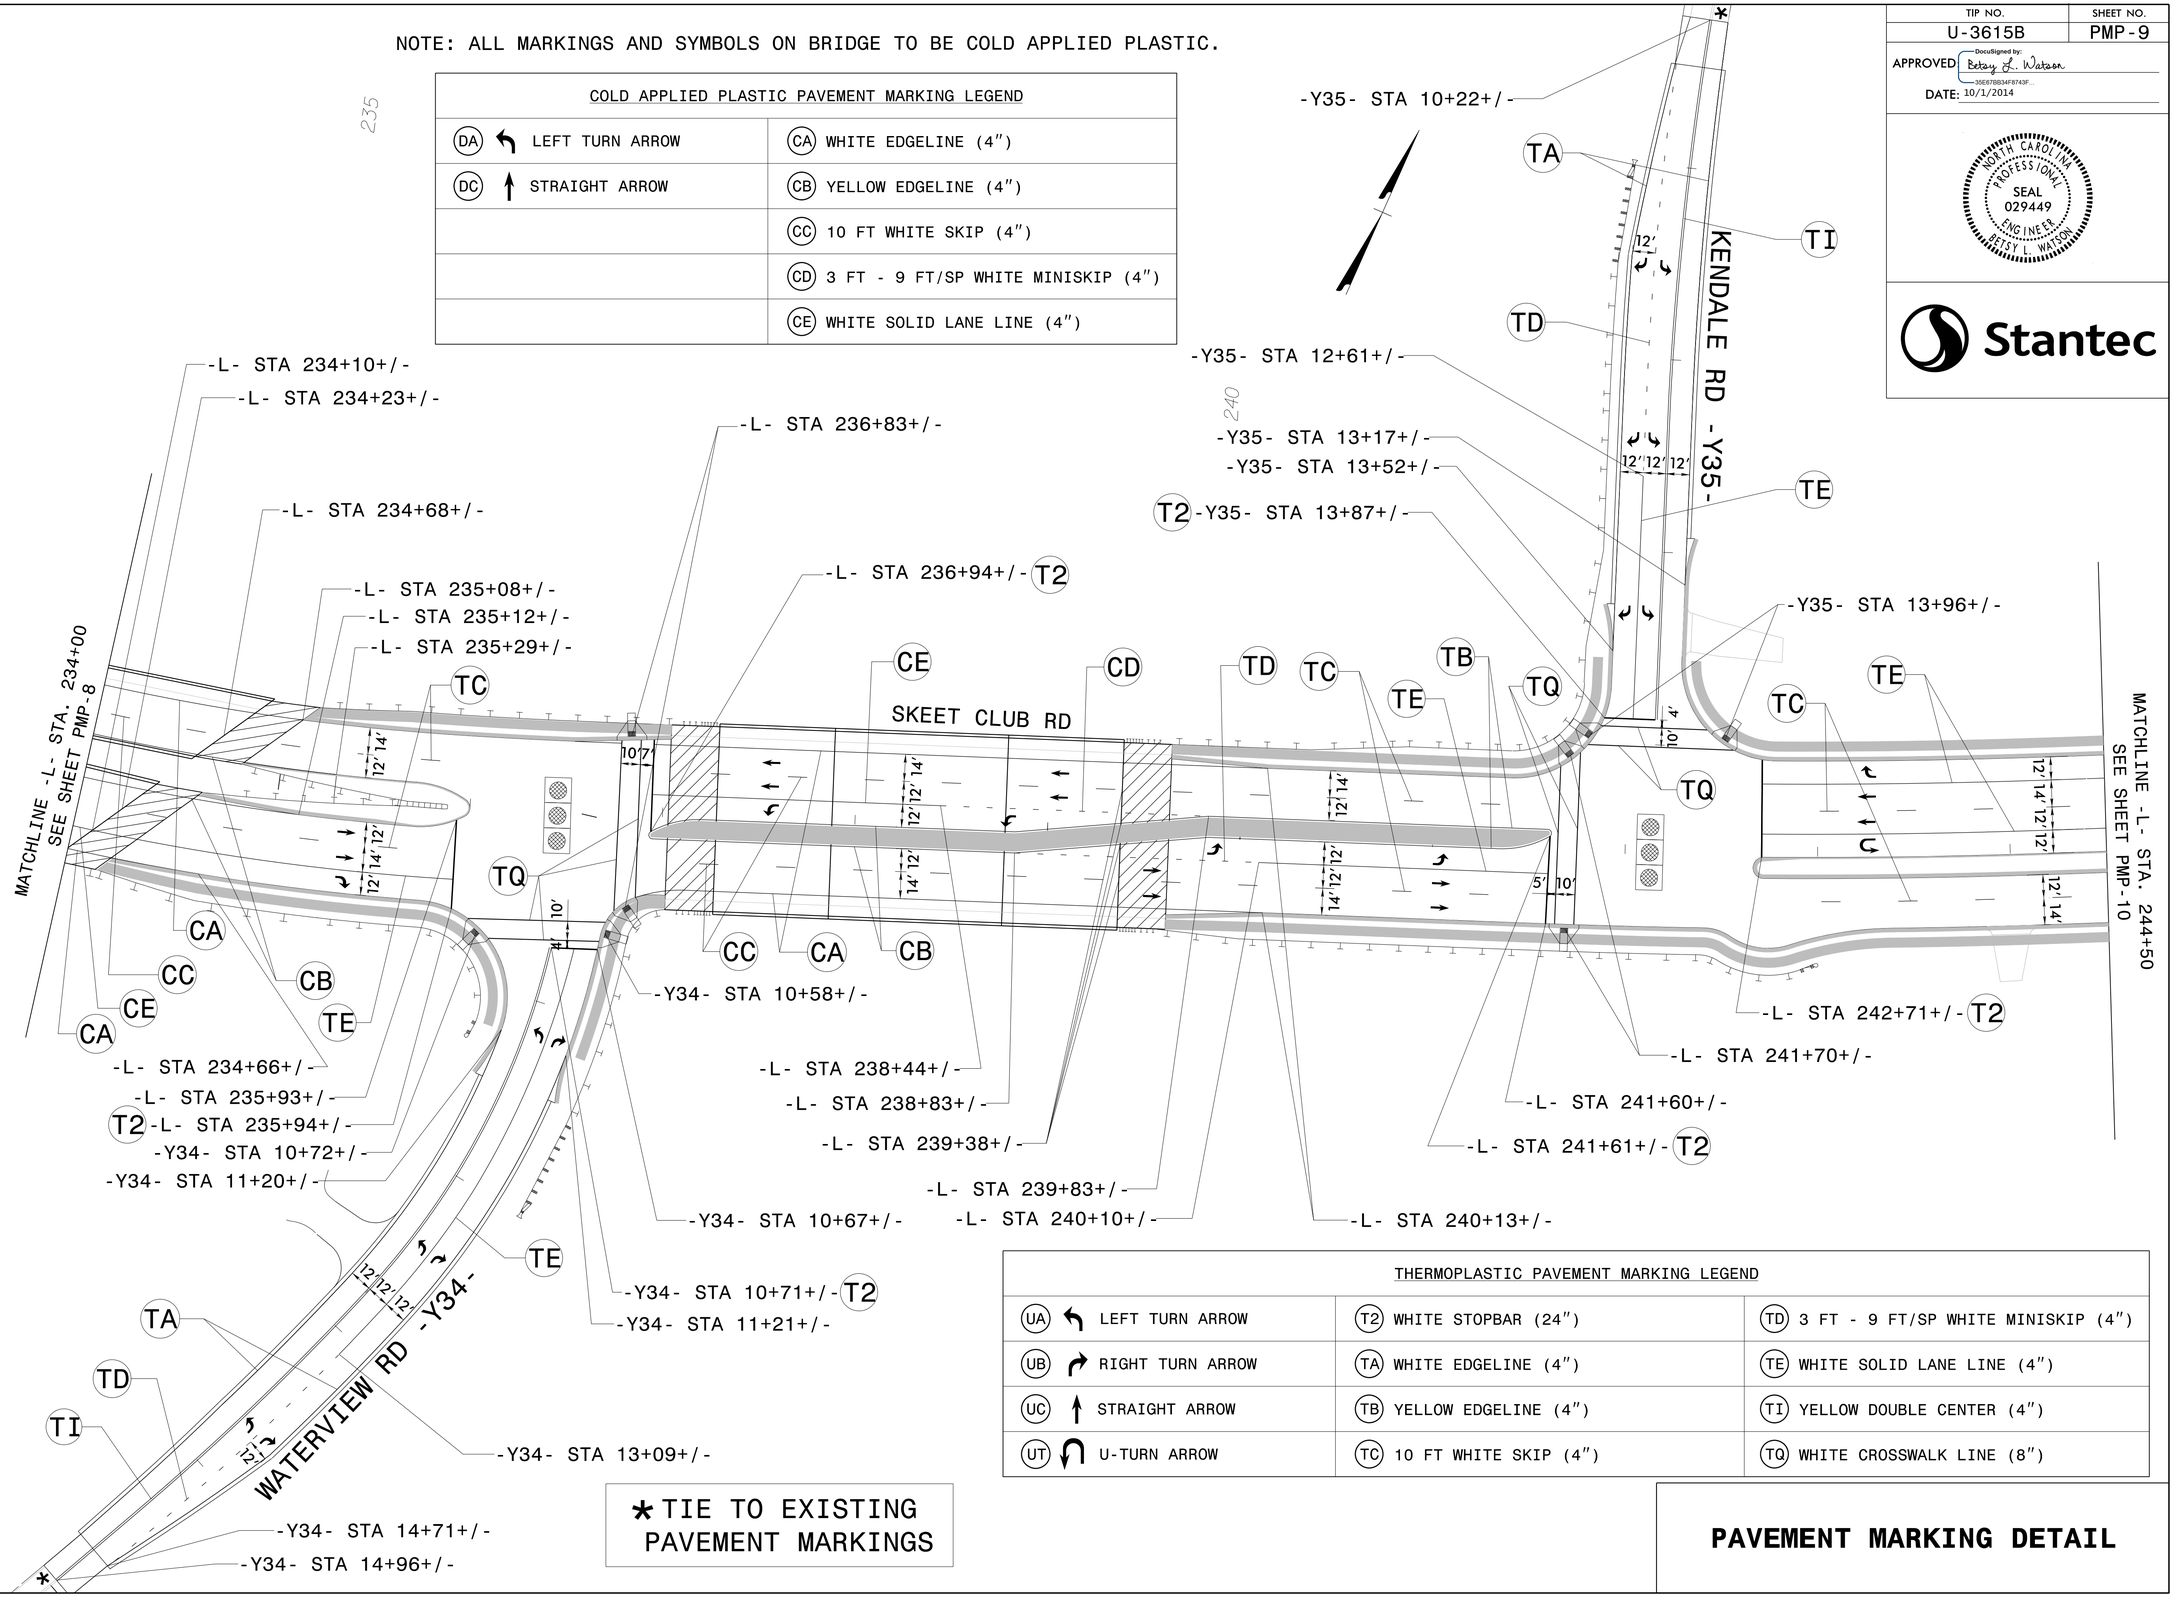

THERMOPLASTIC PAVEMENT MARKING LEGEND		
UA LEFT TURN ARROW	T2 WHITE STOPBAR (24")	TD 3 FT - 9 FT/SP WHITE MINISKIP (4")
UB RIGHT TURN ARROW	TA WHITE EDGELINE (4")	TE WHITE SOLID LANE LINE (4")
UC STRAIGHT ARROW	TB YELLOW EDGELINE (4")	TI YELLOW DOUBLE CENTER (4")
UT U-TURN ARROW	TC 10 FT WHITE SKIP (4")	TQ WHITE CROSSWALK LINE (8")

* TIE TO EXISTING PAVEMENT MARKINGS

PAVEMENT MARKING DETAIL

9/29/2014
U-3615B\Traffic\Signing\Pavement Marking\FINAL PAVEMENT MARKING\Plan_Sheets\U3615B_PMP_Psh09.dgn
thermoplastic