DocuSign Envelope ID: 4DCA15D3-4910-44C7-992B-1B25FFD71545

TIP NO.	SHEET NO.
U-3615B	PMP-2

APPROVED DocuSigned by: Betsy L. Watson 35E678B34F8743F...

DATE: 10/1/2014

NORTH CAROLINA PROFESSIONAL SEAL 029449 ENGINEER BETSY L. WATSON

Stantec

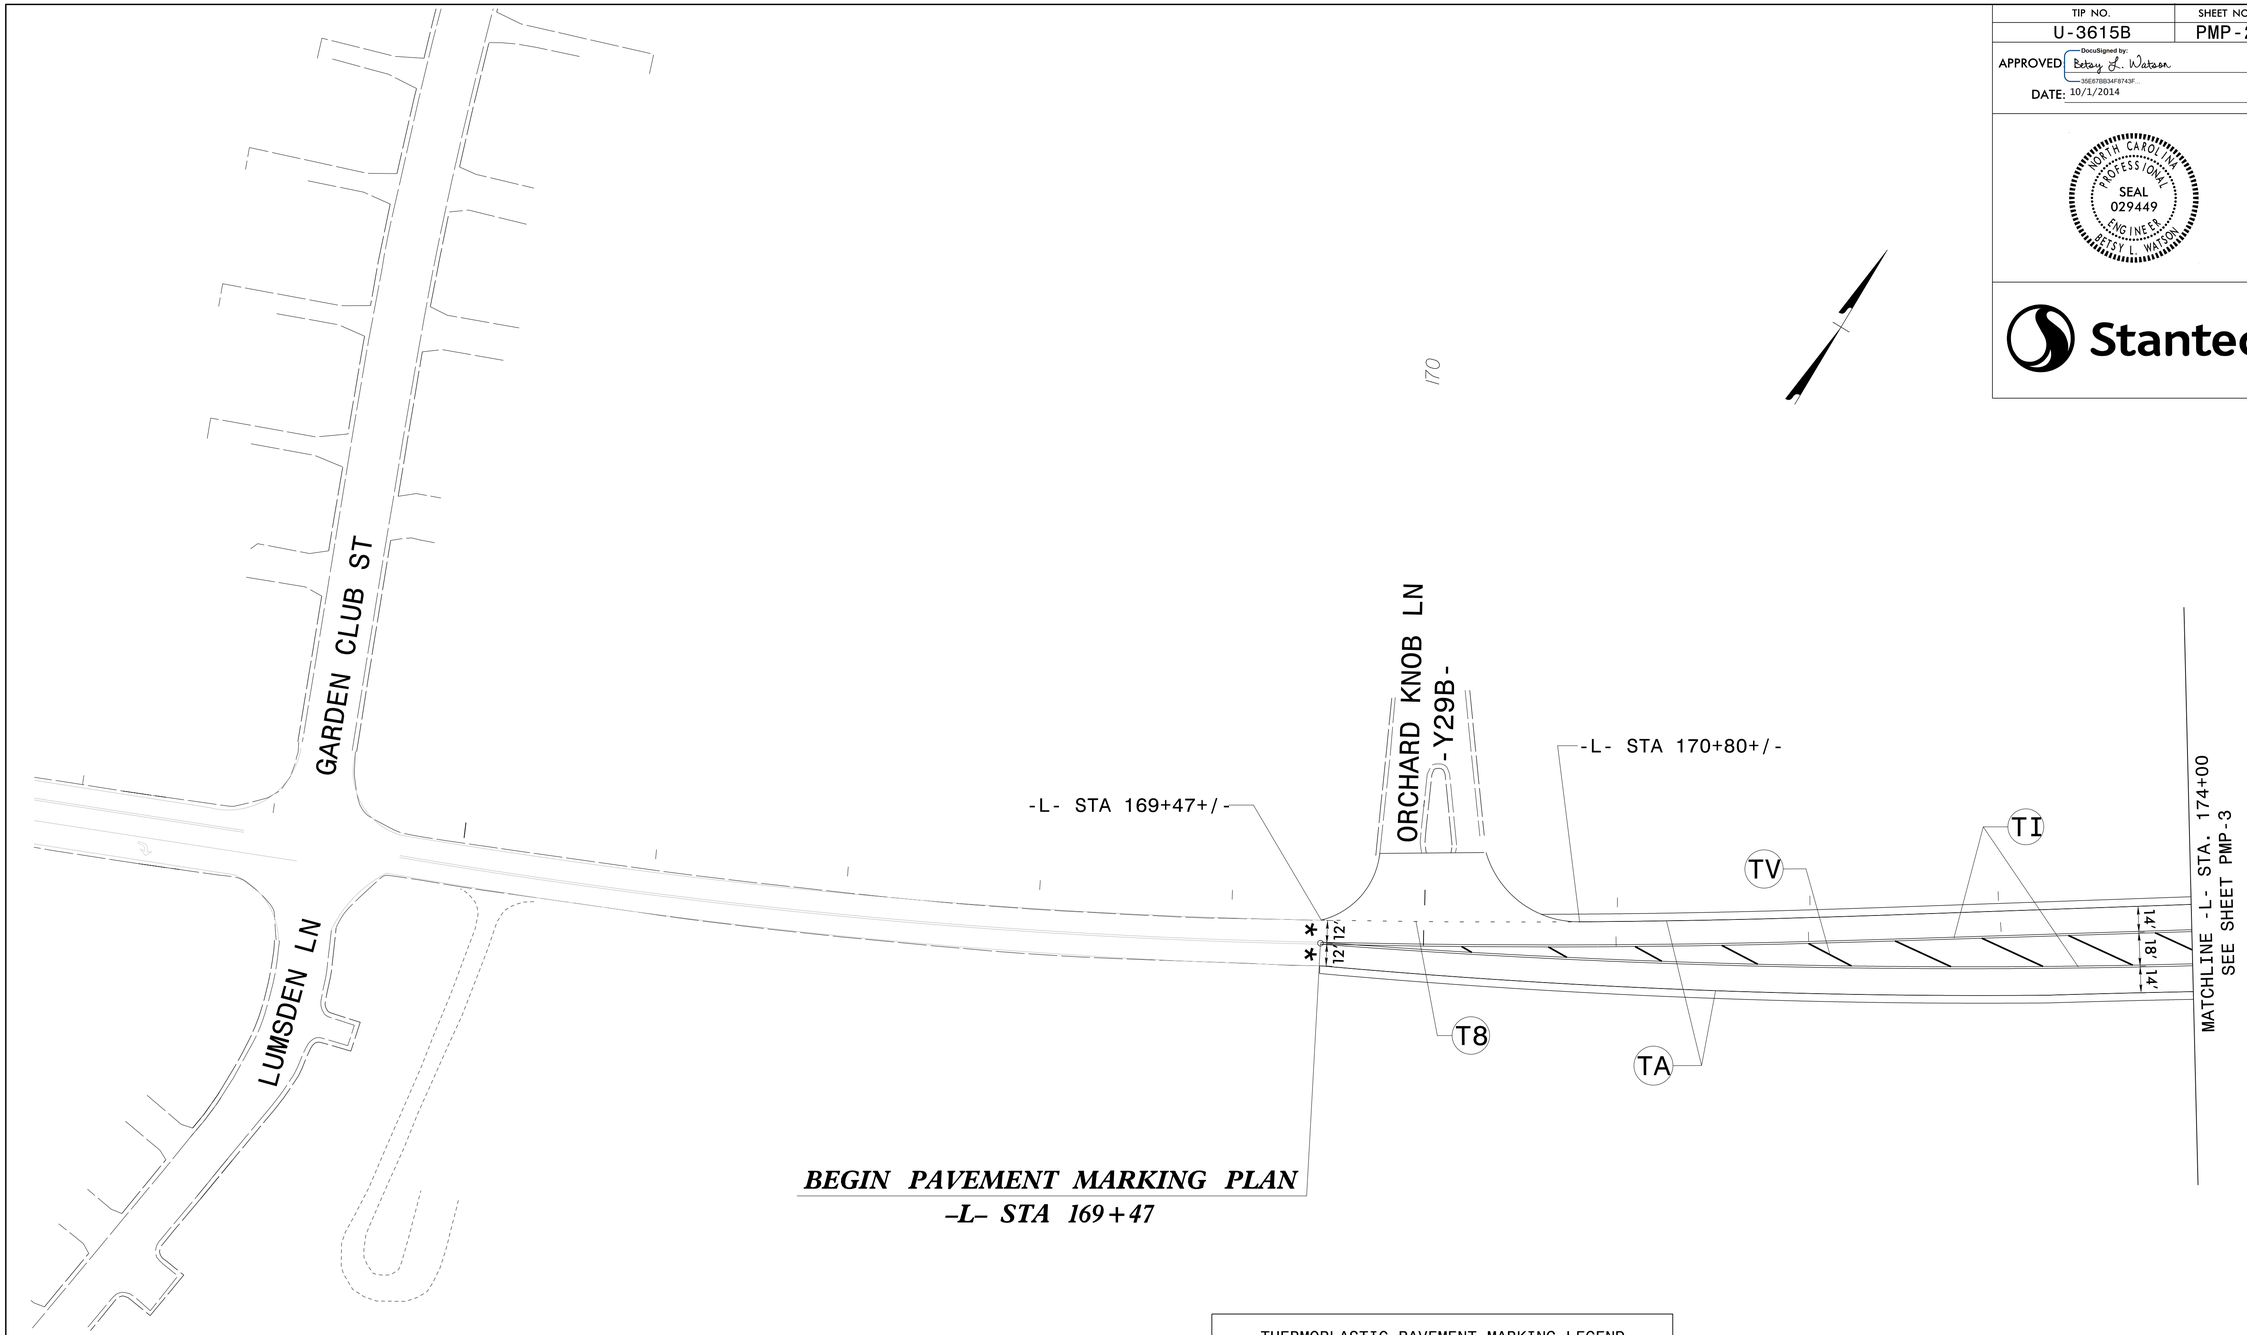

BEGIN PAVEMENT MARKING PLAN
–L– STA 169+47

* TIE TO EXISTING PAVEMENT MARKINGS

THERMOPLASTIC PAVEMENT MARKING LEGEND
T8 2 FT - 6 FT/SP WHITE MINISKIP (4")
TA WHITE EDGELINE (4")
TI YELLOW DOUBLE CENTER (4")
TV YELLOW DIAGONAL (12")

PAVEMENT MARKING DETAIL

9/29/2014
U:\U3615B\Traffic\Signing\Pavement Marking\FINAL PAVEMENT MARKING\Plan_Sheets\U3615B_PMP_Psh02.dgn
rtermeyn