DocuSign Envelope ID: 4DCA15D3-4910-44C7-992B-1B25FFD71545

TIP NO.	SHEET NO.
U-3615B	PMP-11

APPROVED: DocuSigned by: Betsy L. Watson 35E67BB34F8743F... DATE: 10/1/2014

NORTH CAROLINA PROFESSIONAL SEAL 029449 ENGINEER BETSY L. WATSON

Stantec

THERMOPLASTIC PAVEMENT MARKING LEGEND	
(T2) WHITE STOPBAR (24")	(TE) WHITE SOLID LANE LINE (4")
(T8) 2 FT - 6 FT/SP WHITE MINISKIP (4")	(TI) YELLOW DOUBLE CENTER (4")
(TB) YELLOW EDGELINE (4")	(TN) WHITE GORELINE (8")
(TC) 10 FT WHITE SKIP (4")	(TQ) WHITE CROSSWALK LINE (8")
(TD) 3 FT - 9 FT/SP WHITE MINISKIP (4")	

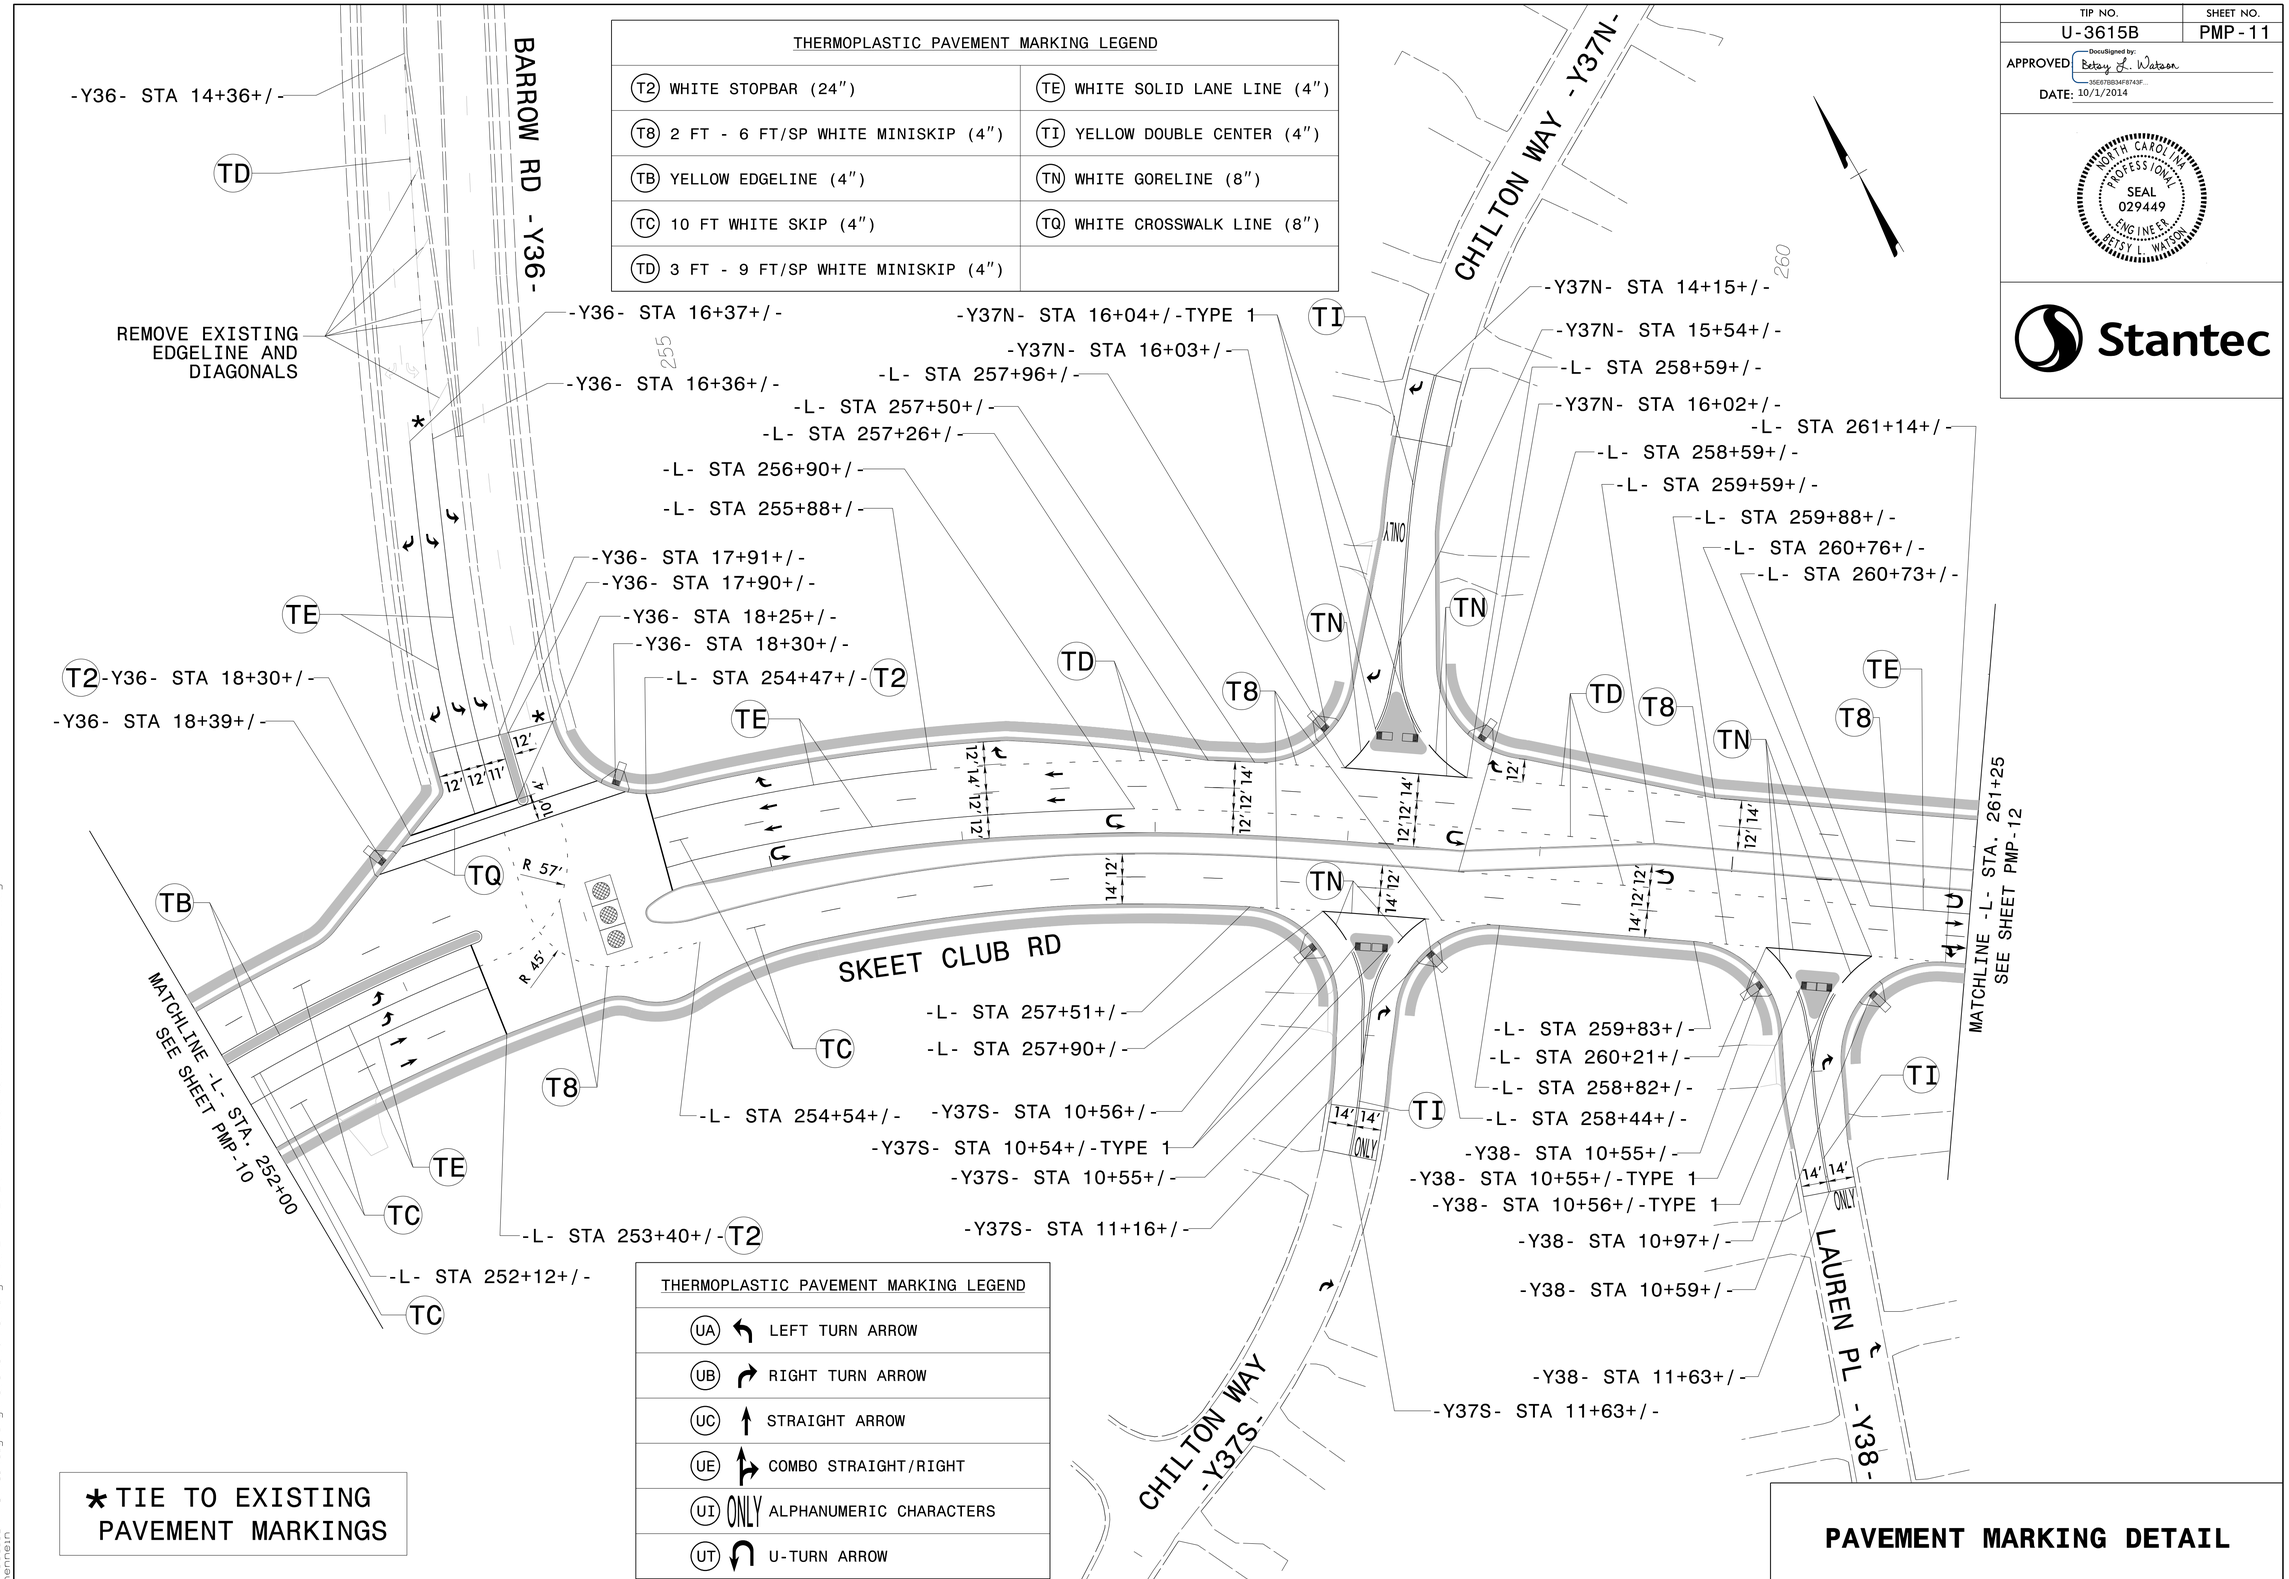

THERMOPLASTIC PAVEMENT MARKING LEGEND	
(UA)	LEFT TURN ARROW
(UB)	RIGHT TURN ARROW
(UC)	STRAIGHT ARROW
(UE)	COMBO STRAIGHT/RIGHT
(UI) ONLY	ALPHANUMERIC CHARACTERS
(UT)	U-TURN ARROW

* TIE TO EXISTING PAVEMENT MARKINGS

PAVEMENT MARKING DETAIL

9/29/2014
U:\U3615B\Traffic\Signing\Pavement Marking\FINAL PAVEMENT MARKING\Plan_Sheets\U3615B_PMP_Psh11.dgn
rhermann