DocuSign Envelope ID: 4DCA15D3-4910-44C7-992B-1B25FFD71545

TIP NO.	SHEET NO.
U-3615B	PMP-3

APPROVED: Betsy L. Watson (DocuSigned by: 35E67BB34F8743F...)
DATE: 10/1/2014

NORTH CAROLINA PROFESSIONAL SEAL 029449 ENGINEER BETSY L. WATSON

Stantec

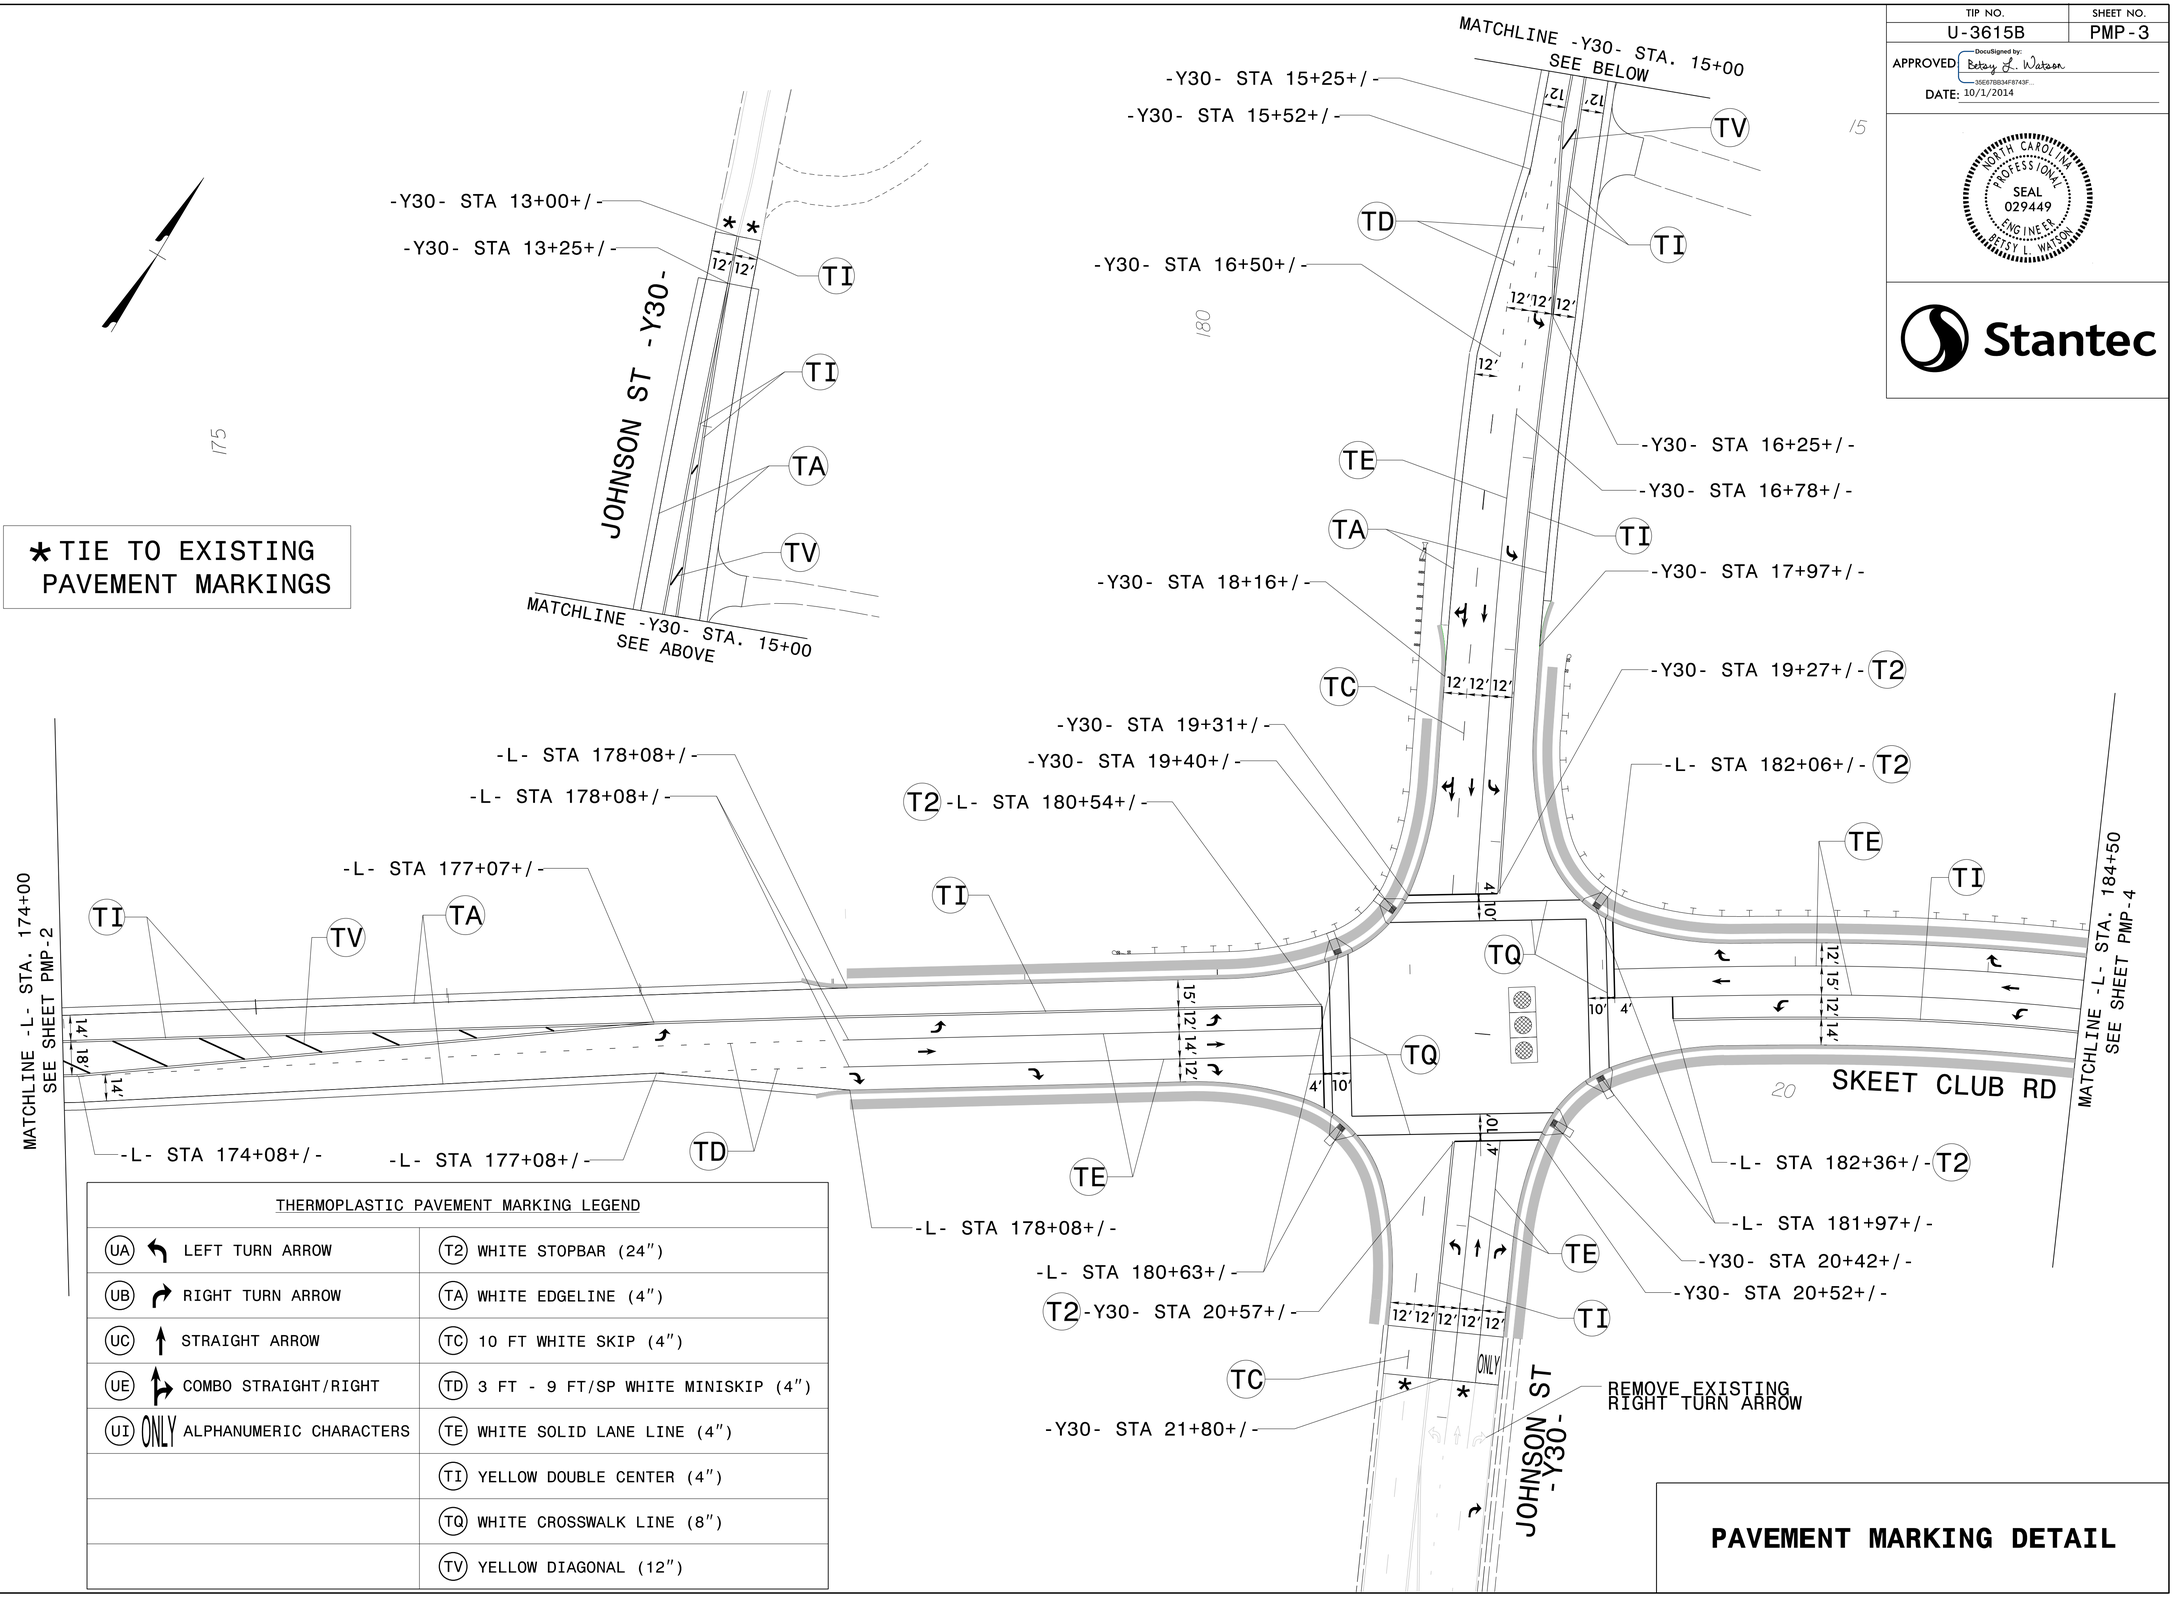

* TIE TO EXISTING PAVEMENT MARKINGS

THERMOPLASTIC PAVEMENT MARKING LEGEND

UA LEFT TURN ARROW	T2 WHITE STOPBAR (24″)
UB RIGHT TURN ARROW	TA WHITE EDGELINE (4″)
UC STRAIGHT ARROW	TC 10 FT WHITE SKIP (4″)
UE COMBO STRAIGHT/RIGHT	TD 3 FT - 9 FT/SP WHITE MINISKIP (4″)
UI ONLY ALPHANUMERIC CHARACTERS	TE WHITE SOLID LANE LINE (4″)
	TI YELLOW DOUBLE CENTER (4″)
	TQ WHITE CROSSWALK LINE (8″)
	TV YELLOW DIAGONAL (12″)

PAVEMENT MARKING DETAIL

9/29/2014
U:\U3615B\Traffic\Signing\Pavement Marking\FINAL PAVEMENT MARKING\Plan_Sheets\U3615B_PMP_Psh03.dgn
Lhermann