DocuSign Envelope ID: 4DCA15D3-4910-44C7-992B-1B25FFD71545

TIP NO.	SHEET NO.
U-3615B	PMP-19

APPROVED: DocuSigned by: Betsy L. Watson 35E67BB34F8743F...

DATE: 10/1/2014

NORTH CAROLINA PROFESSIONAL SEAL 029449 ENGINEER BETSY L. WATSON

Stantec

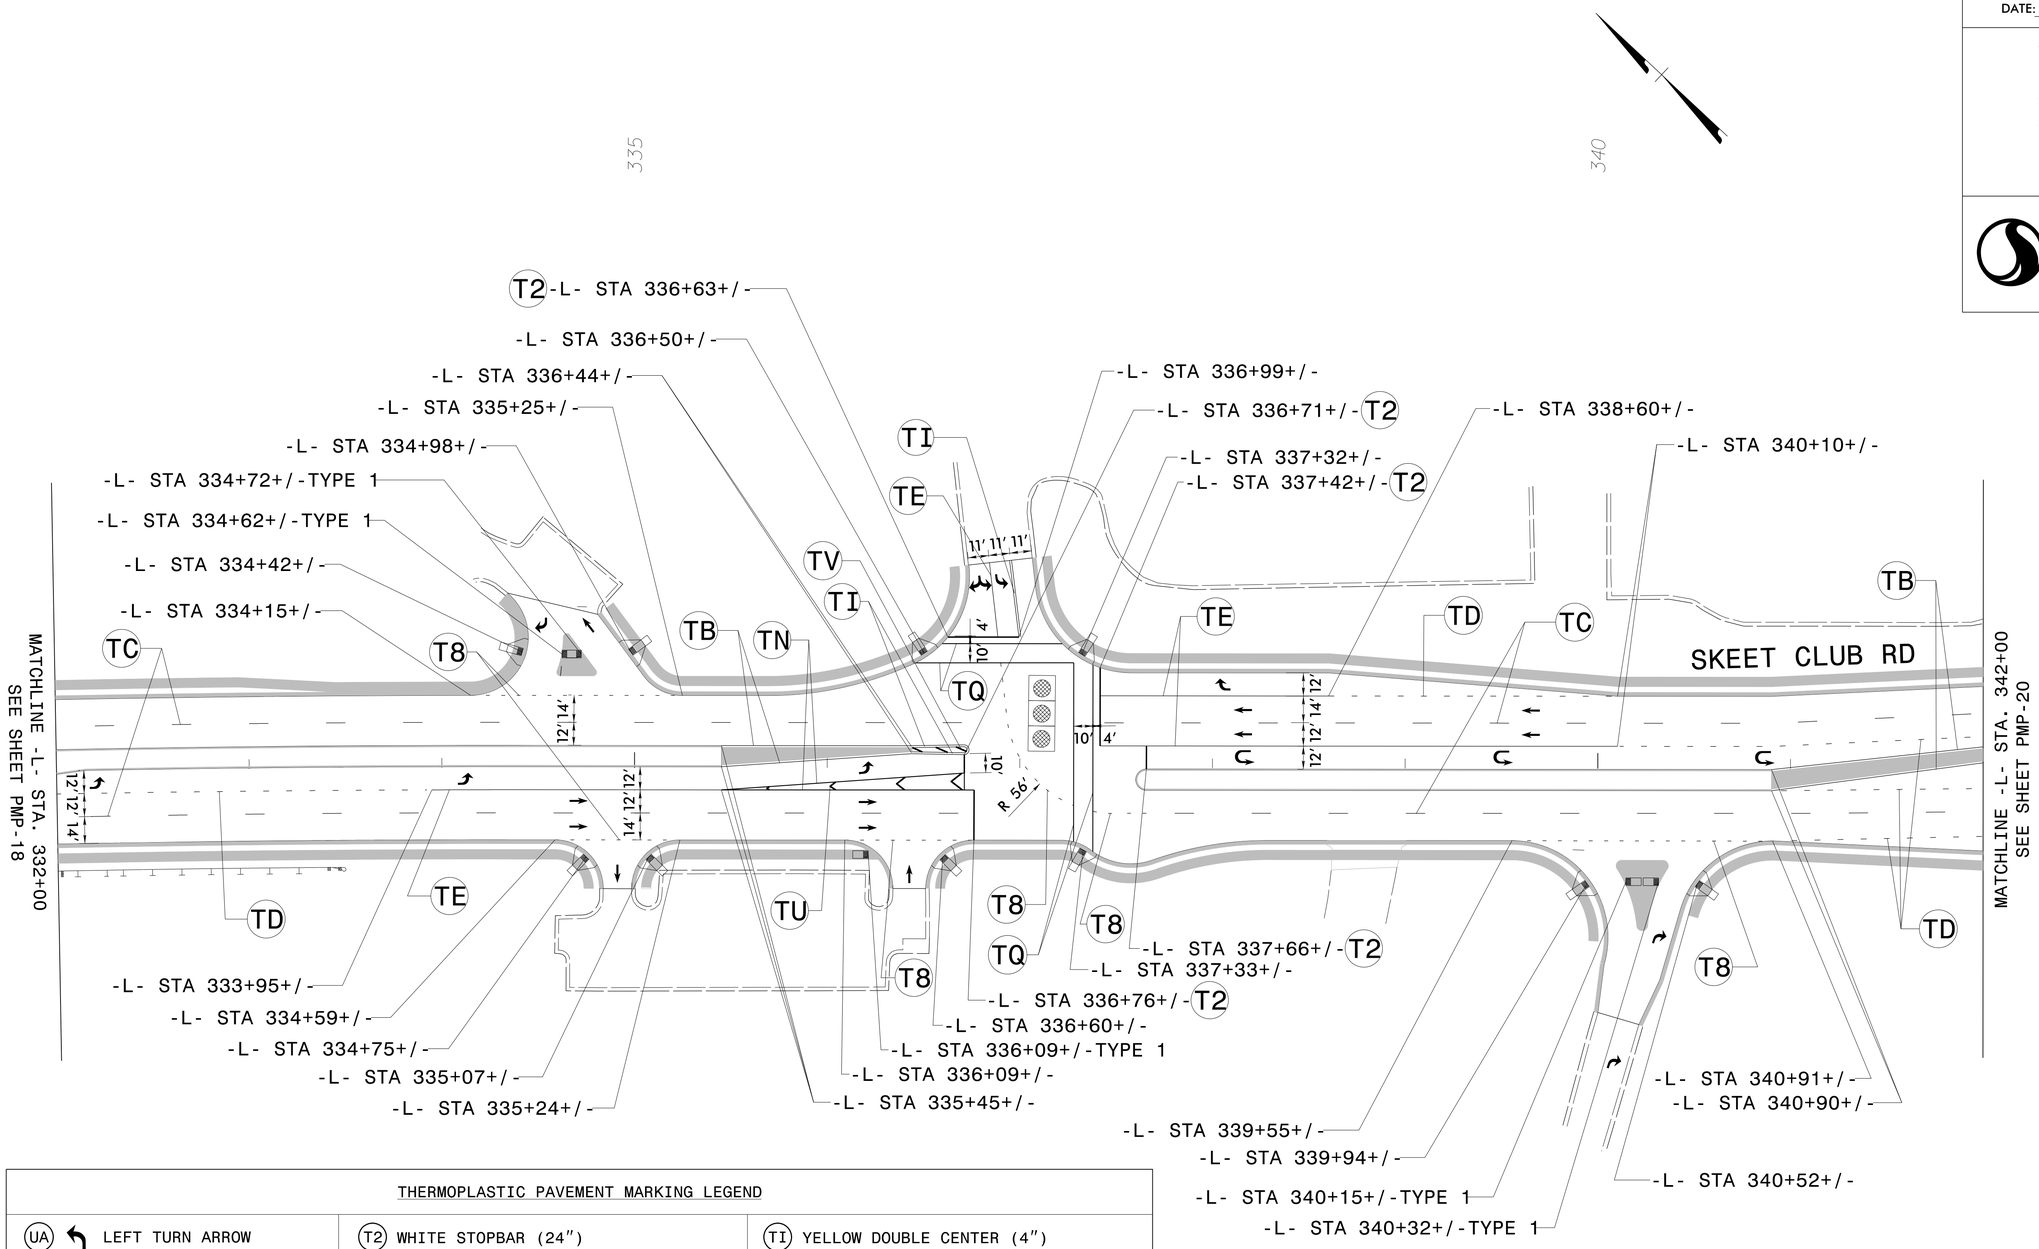

THERMOPLASTIC PAVEMENT MARKING LEGEND

UA LEFT TURN ARROW	T2 WHITE STOPBAR (24")	TI YELLOW DOUBLE CENTER (4")
UB RIGHT TURN ARROW	T8 2 FT - 6 FT/SP WHITE MINISKIP (4")	TN WHITE GORELINE (8")
UC STRAIGHT ARROW	TB YELLOW EDGELINE (4")	TQ WHITE CROSSWALK LINE (8")
UF COMBO LEFT/RIGHT	TC 10 FT WHITE SKIP (4")	TU WHITE DIAGONAL (12")
UT U-TURN ARROW	TD 3 FT - 9 FT/SP WHITE MINISKIP (4")	TV YELLOW DIAGONAL (12")
	TE WHITE SOLID LANE LINE (4")	

PAVEMENT MARKING DETAIL

9/29/2014
U:\U3615B\Traffic\Signing\Pavement Marking\FINAL PAVEMENT MARKING\Plan_Sheets\U3615B_PMP_Psh19.dgn
crhennen