DocuSign Envelope ID: 4DCA15D3-4910-44C7-992B-1B25FFD71545

TIP NO.	SHEET NO.
U-3615B	PMP-4

APPROVED: Betsy L. Watson (DocuSigned by: 35E67BB34F8743F...)

DATE: 10/1/2014

NORTH CAROLINA PROFESSIONAL SEAL 029449 ENGINEER BETSY L. WATSON

Stantec

THERMOPLASTIC PAVEMENT MARKING LEGEND	
UA LEFT TURN ARROW	T8 2 FT - 6 FT/SP WHITE MINISKIP (4")
UB RIGHT TURN ARROW	TC 10 FT WHITE SKIP (4")
UI ONLY ALPHANUMERIC CHARACTERS	TD 3 FT - 9 FT/SP WHITE MINISKIP (4")
	TE WHITE SOLID LANE LINE (4")
	TF 10 FT YELLOW SKIP (4")
	TH YELLOW SINGLE CENTER (4")
	TI YELLOW DOUBLE CENTER (4")
	TN WHITE GORELINE (8")
	TV YELLOW DIAGONAL (12")

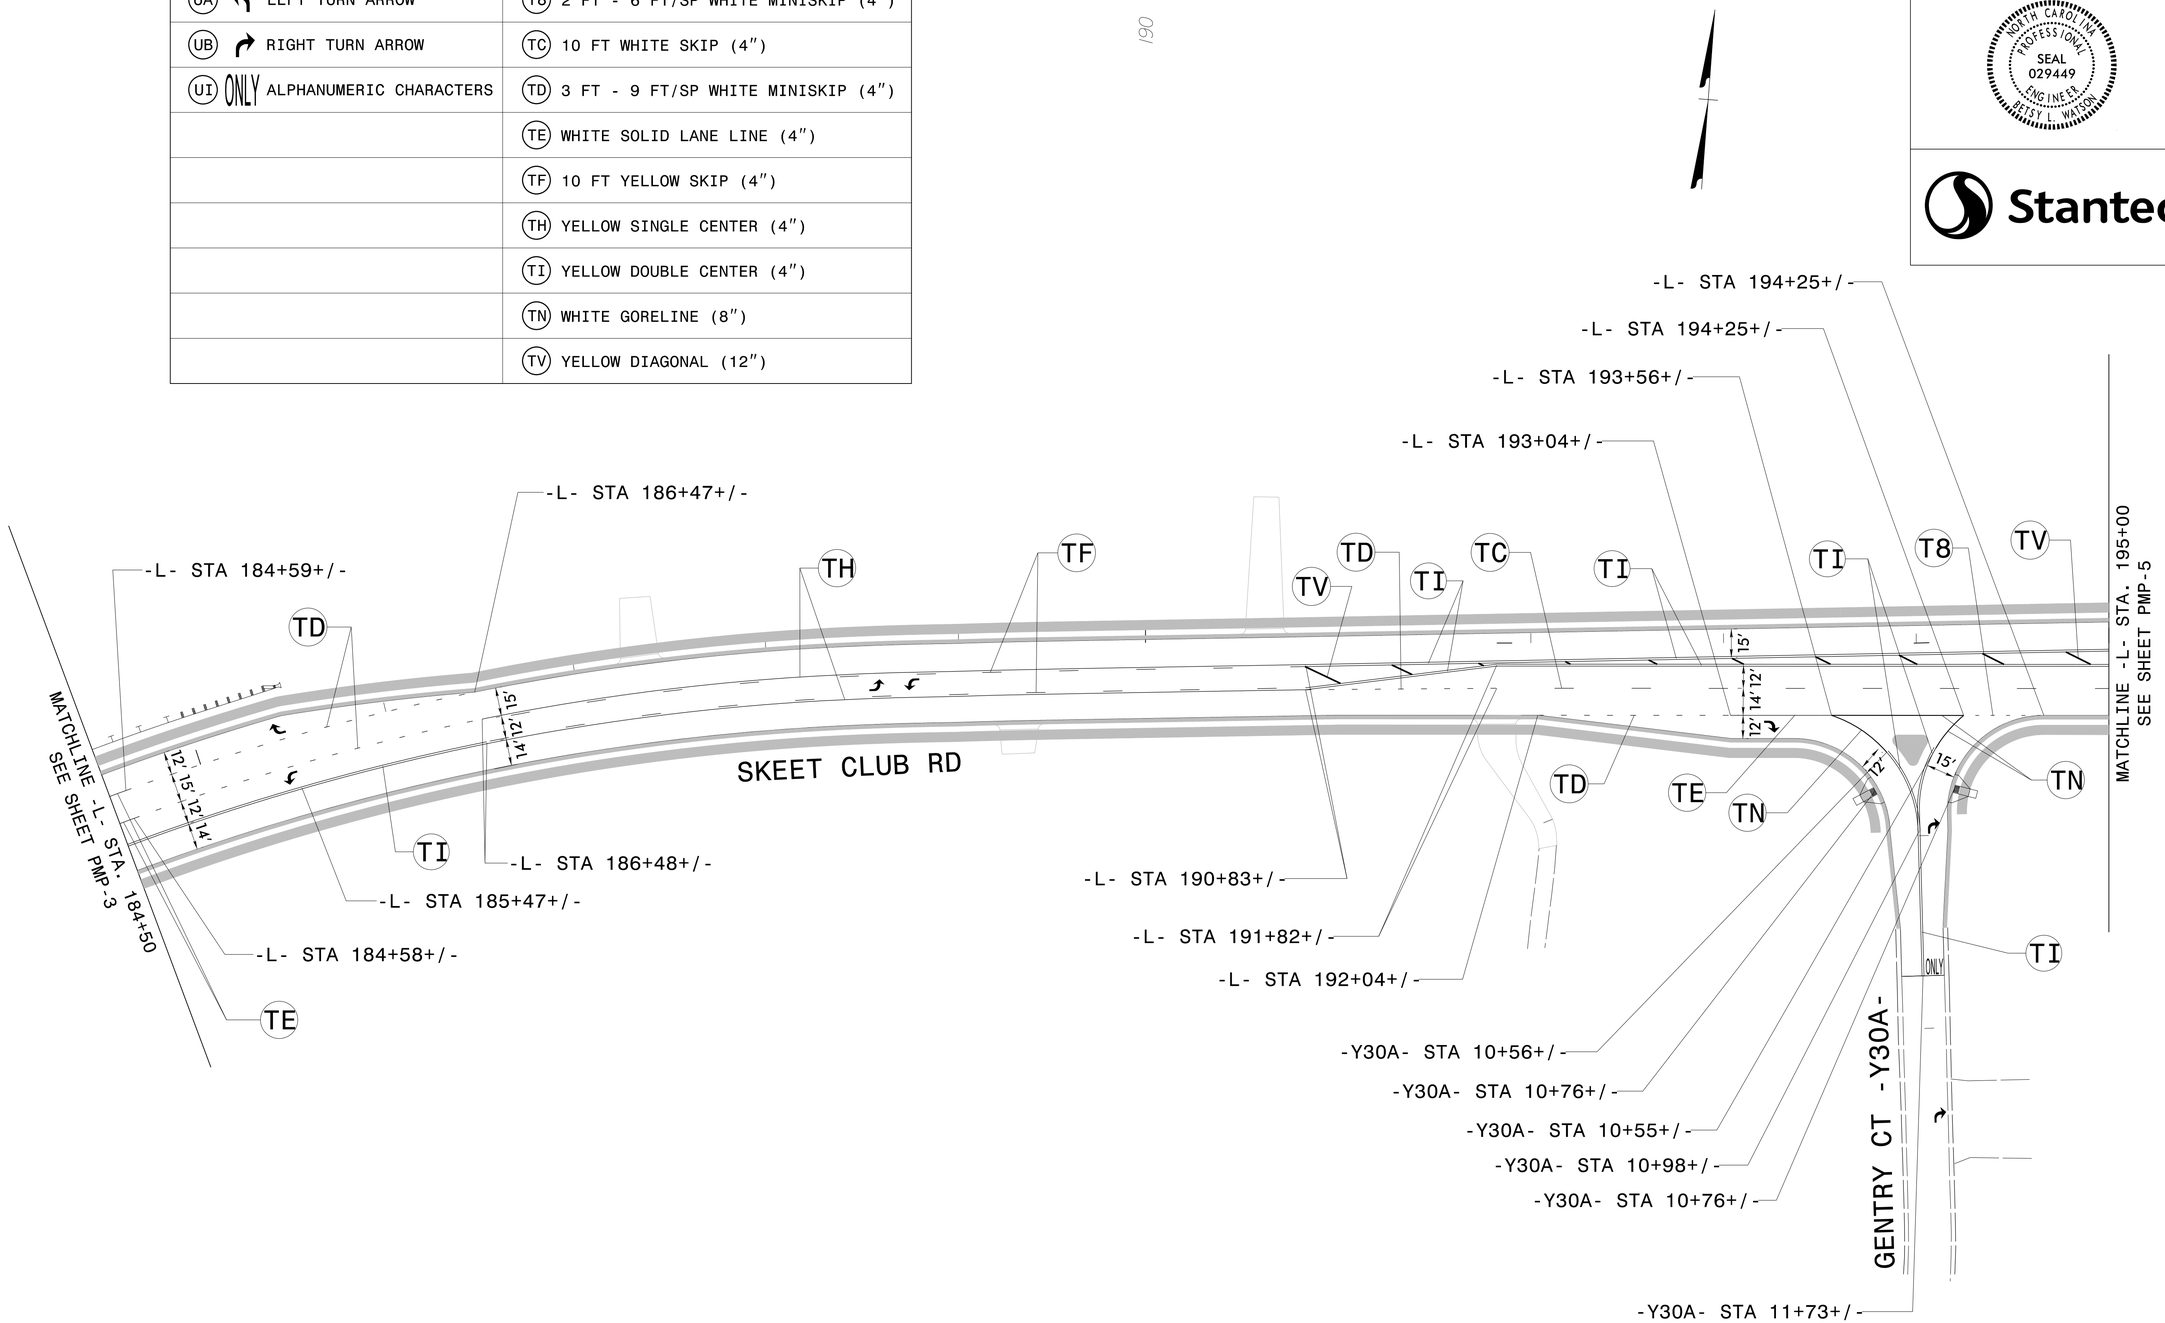

PAVEMENT MARKING DETAIL

9/29/2014
U:\U3615B\Traffic\Signing\Pavement Marking\FINAL PAVEMENT MARKING\Plan_Sheets\U3615B_PMP_Psh04.dgn
cfreeman