DocuSign Envelope ID: 4DCA15D3-4910-44C7-992B-1B25FFD71545

TIP NO.	SHEET NO.
U-3615B	PMP-18

APPROVED: DocuSigned by: Betsy L. Watson 35E67BB34F8743F...

DATE: 10/1/2014

NORTH CAROLINA PROFESSIONAL SEAL 029449 ENGINEER BETSY L. WATSON

Stantec

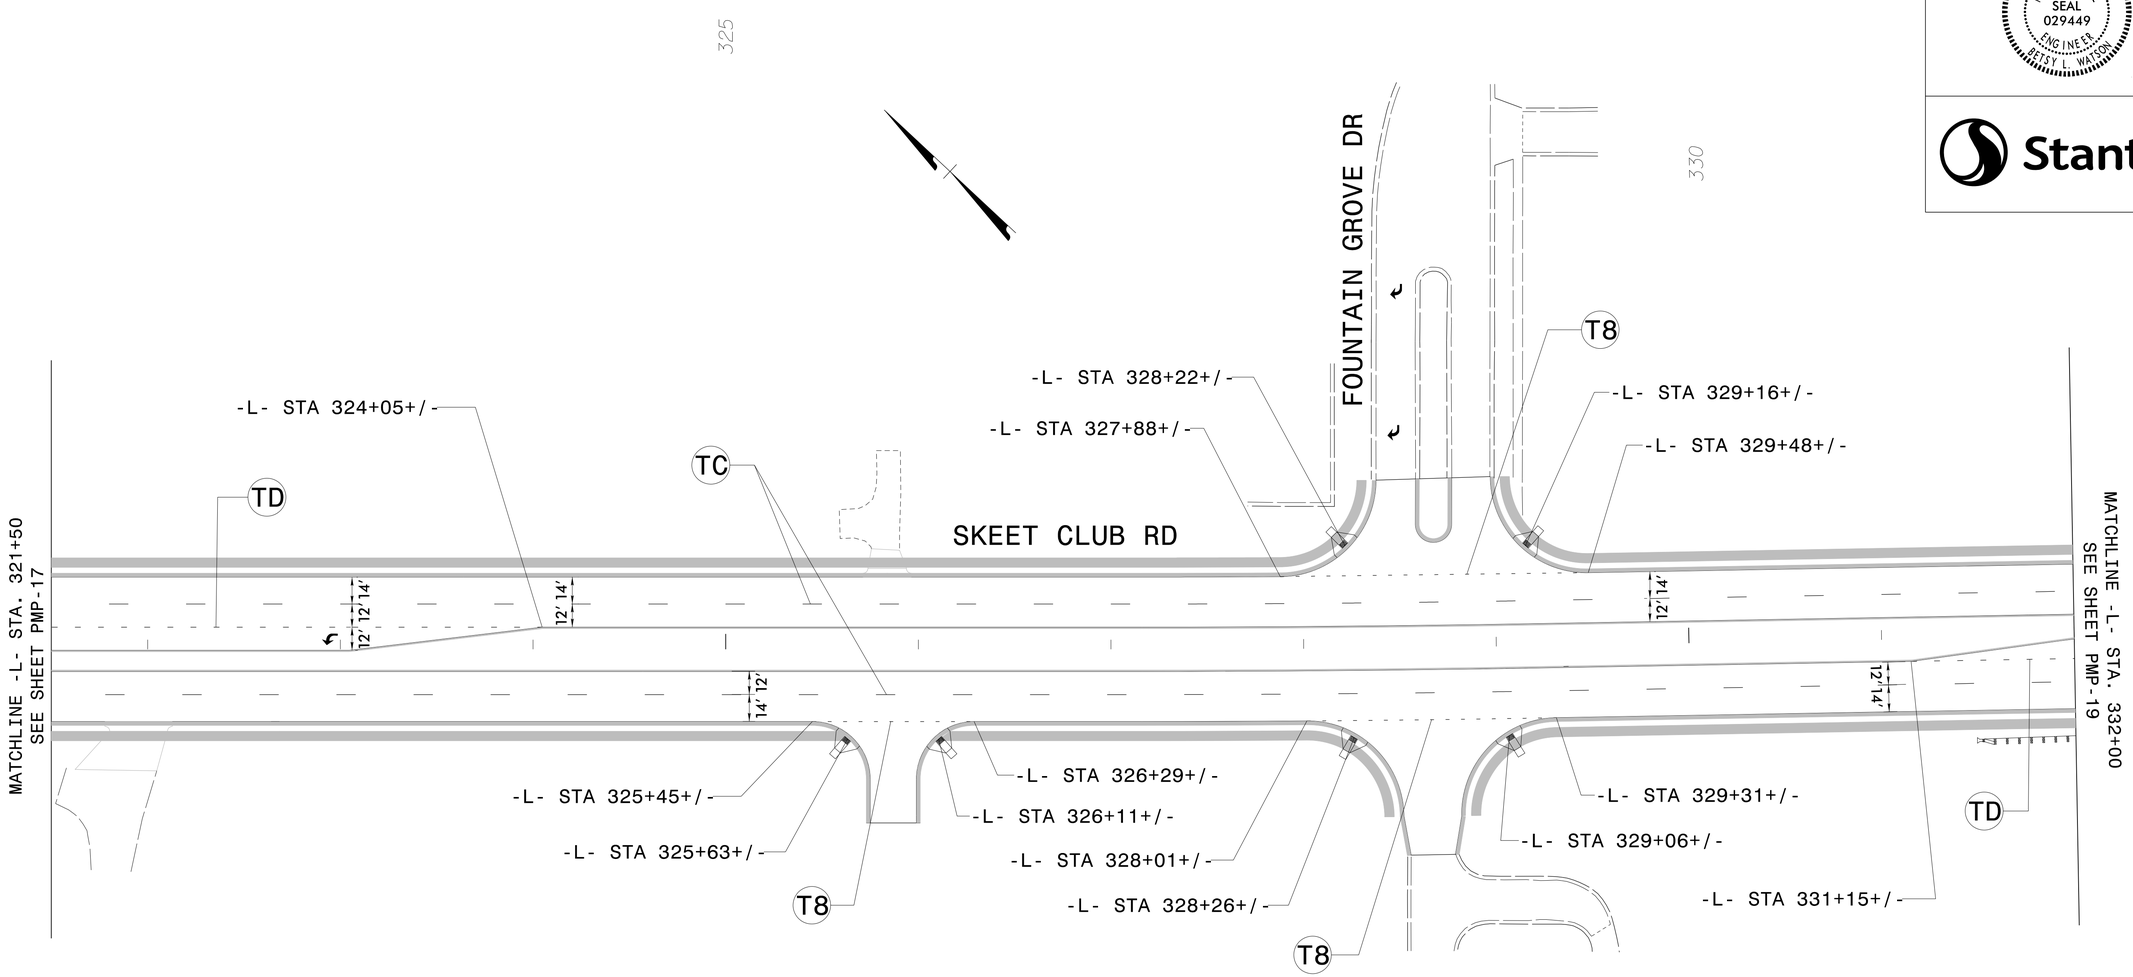

THERMOPLASTIC PAVEMENT MARKING LEGEND	
UA LEFT TURN ARROW	T8 2 FT - 6 FT/SP WHITE MINISKIP (4")
UB RIGHT TURN ARROW	TC 10 FT WHITE SKIP (4")
	TD 3 FT - 9 FT/SP WHITE MINISKIP (4")

PAVEMENT MARKING DETAIL

9/29/2014
U:\U3615B\Traffic\Signing\Pavement Marking\FINAL PAVEMENT MARKING\Plan_Sheets\U3615B_PMP_Psh18.dgn
thermoin