DocuSign Envelope ID: 4DCA15D3-4910-44C7-992B-1B25FFD71545

TIP NO.	SHEET NO.
U-3615B	PMP-20

APPROVED: DocuSigned by: Betsy L. Watson 35E67BB34F8743F...

DATE: 10/1/2014

NORTH CAROLINA PROFESSIONAL SEAL 029449 ENGINEER BETSY L. WATSON

Stantec

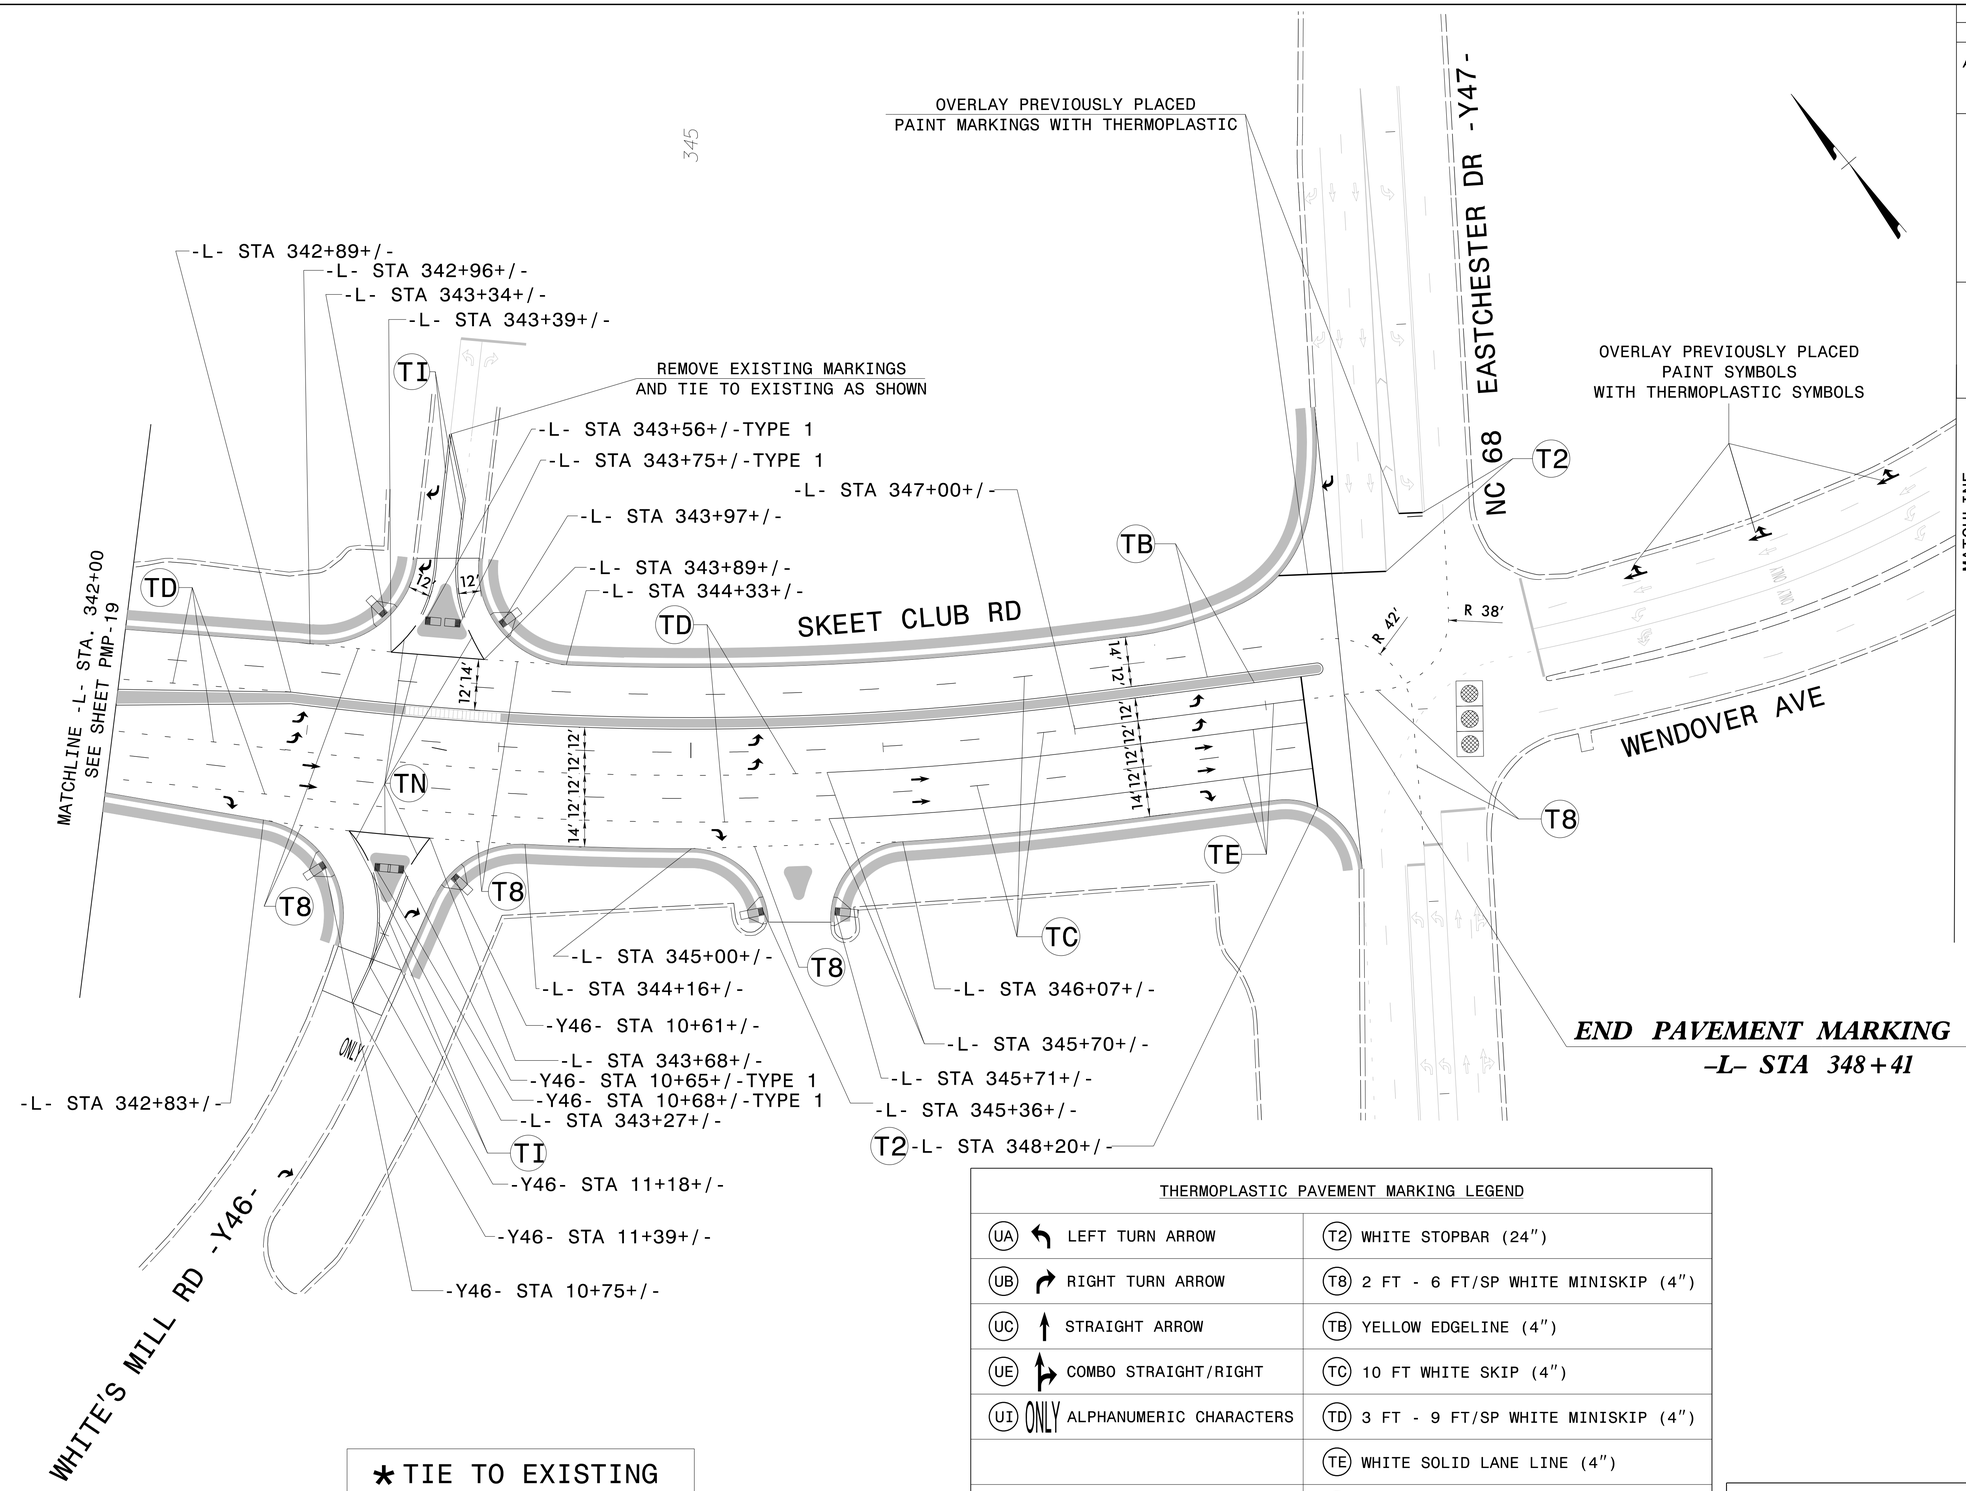

★ TIE TO EXISTING PAVEMENT MARKINGS

THERMOPLASTIC PAVEMENT MARKING LEGEND	
UA LEFT TURN ARROW	T2 WHITE STOPBAR (24")
UB RIGHT TURN ARROW	T8 2 FT - 6 FT/SP WHITE MINISKIP (4")
UC STRAIGHT ARROW	TB YELLOW EDGELINE (4")
UE COMBO STRAIGHT/RIGHT	TC 10 FT WHITE SKIP (4")
UI ONLY ALPHANUMERIC CHARACTERS	TD 3 FT - 9 FT/SP WHITE MINISKIP (4")
	TE WHITE SOLID LANE LINE (4")
	TI YELLOW DOUBLE CENTER (4")
	TN WHITE GORELINE (8")

PAVEMENT MARKING DETAIL

9/29/2014
U-3615B\Traffic\Signing\Pavement Marking\FINAL PAVEMENT MARKING\Plan Sheets\U3615B_PMP_Psh20.dgn
cfleming1