DocuSign Envelope ID: 4DCA15D3-4910-44C7-992B-1B25FFD71545

TIP NO.	SHEET NO.
U-3615B	PMP-8

APPROVED DocuSigned by: Betsy L. Watson 35E67BB34F8743F...

DATE: 10/1/2014

NORTH CAROLINA PROFESSIONAL SEAL 029449 ENGINEER BETSY L. WATSON

Stantec

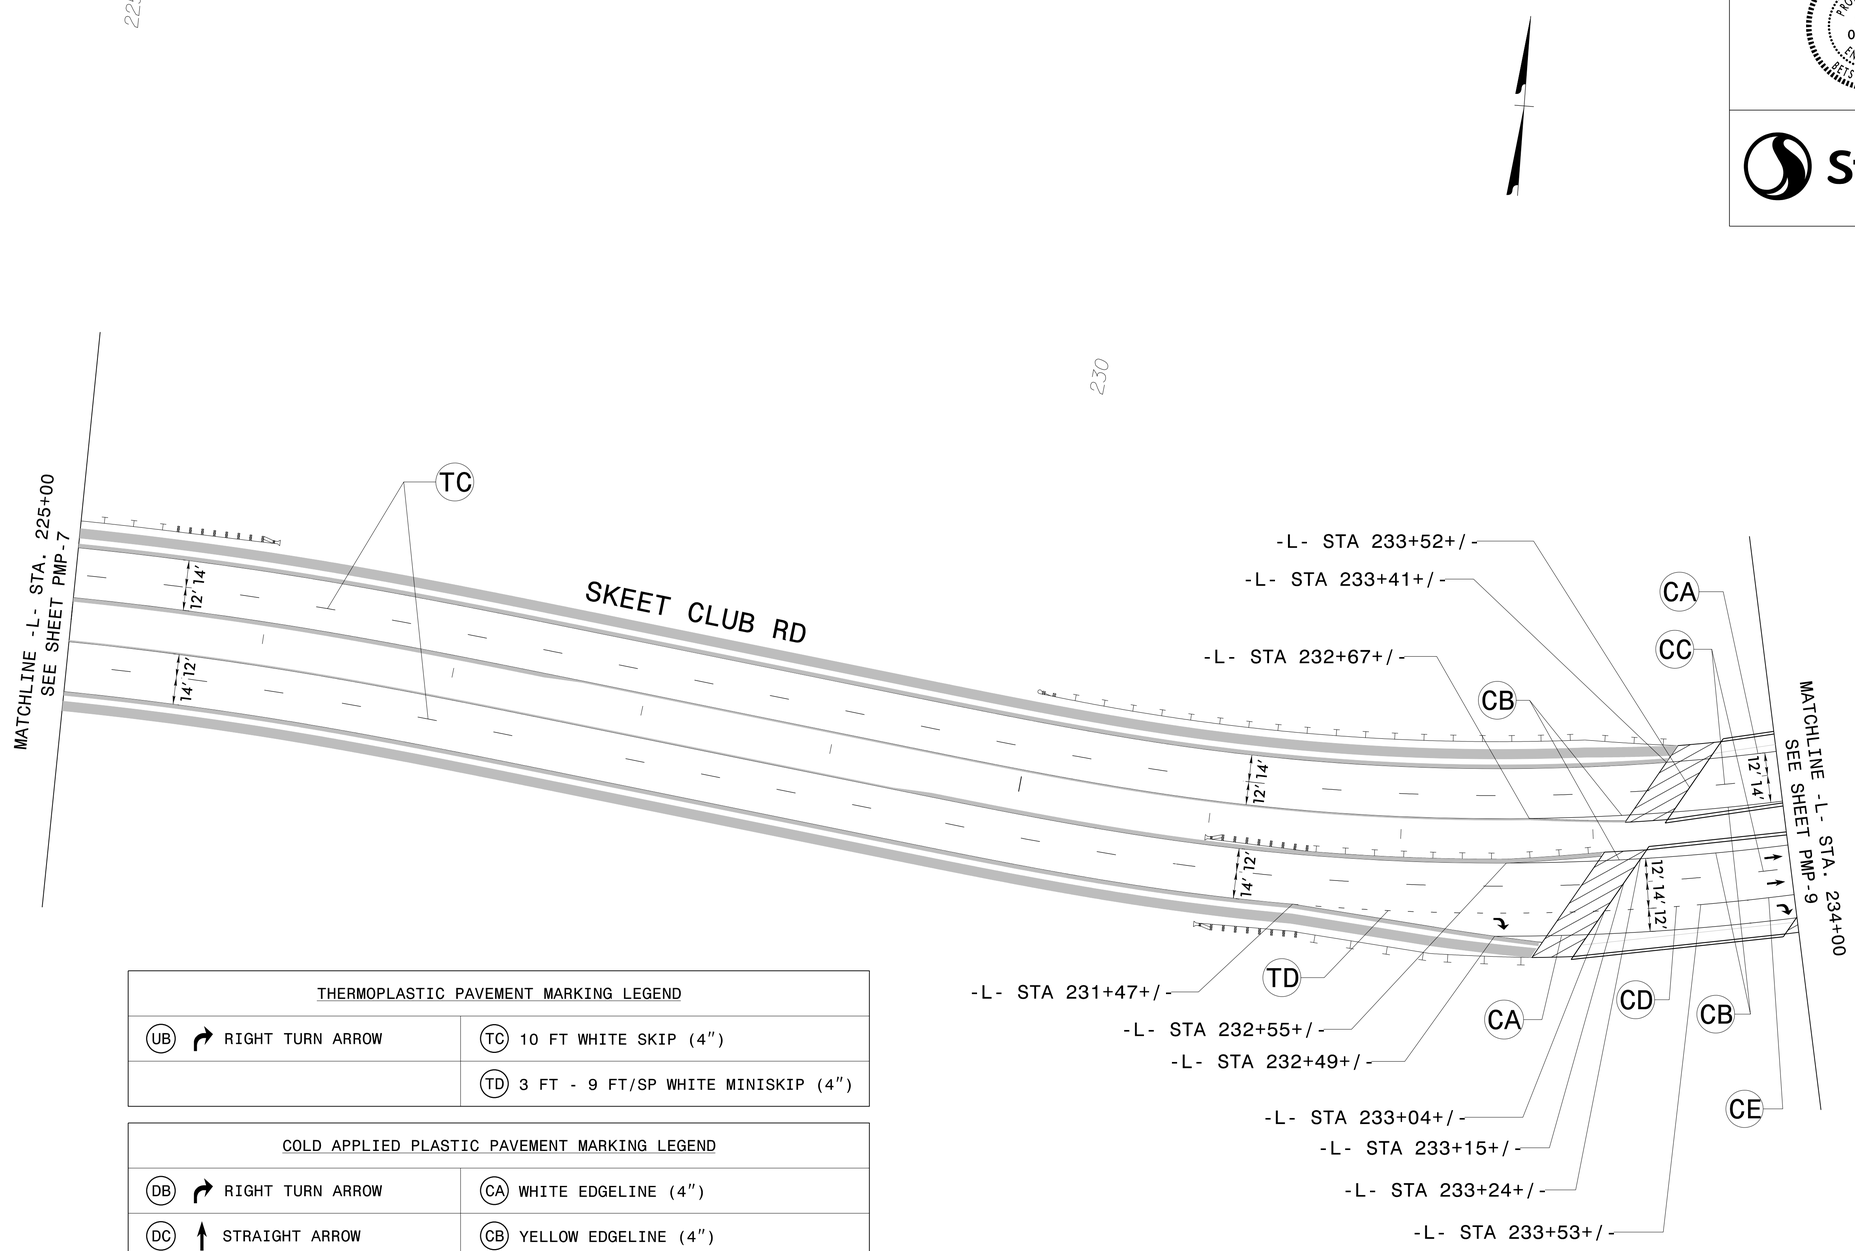

THERMOPLASTIC PAVEMENT MARKING LEGEND	
(UB) RIGHT TURN ARROW	(TC) 10 FT WHITE SKIP (4")
	(TD) 3 FT - 9 FT/SP WHITE MINISKIP (4")

COLD APPLIED PLASTIC PAVEMENT MARKING LEGEND	
(DB) RIGHT TURN ARROW	(CA) WHITE EDGELINE (4")
(DC) STRAIGHT ARROW	(CB) YELLOW EDGELINE (4")
	(CC) 10 FT WHITE SKIP (4")
	(CD) 3 FT - 9 FT/SP WHITE MINISKIP (4")
	(CE) WHITE SOLID LANE LINE (4")

PAVEMENT MARKING DETAIL

9/29/2014
U:\U3615B\Traffic\Signing\Pavement Marking\FINAL PAVEMENT MARKING\Plan Sheets\U3615B_PMP_Psh08.dgn
rhemmert