PROJECT REFERENCE NO.	SHEET NO.
U-3615B	UC-23

DESIGNED BY: DMP
DRAWN BY: DMP
CHECKED BY: DMP
APPROVED BY:
REVISED:

NORTH CAROLINA DEPARTMENT OF TRANSPORTATION

UTILITIES ENGINEERING SEC.
PHONE: (919) 707-6690
FAX: (919) 250-4151

NORTH CAROLINA PROFESSIONAL SEAL 26457 ENGINEER ANDREW P. LARRICK
DocuSigned by: 36B9A7C0C0C0C0C0
10/6/2014

UTILITY CONSTRUCTION PLANS ONLY

UTILITY CONSTRUCTION

REVISIONS

25 0 50
1" = 50' H, 1" = 5' V

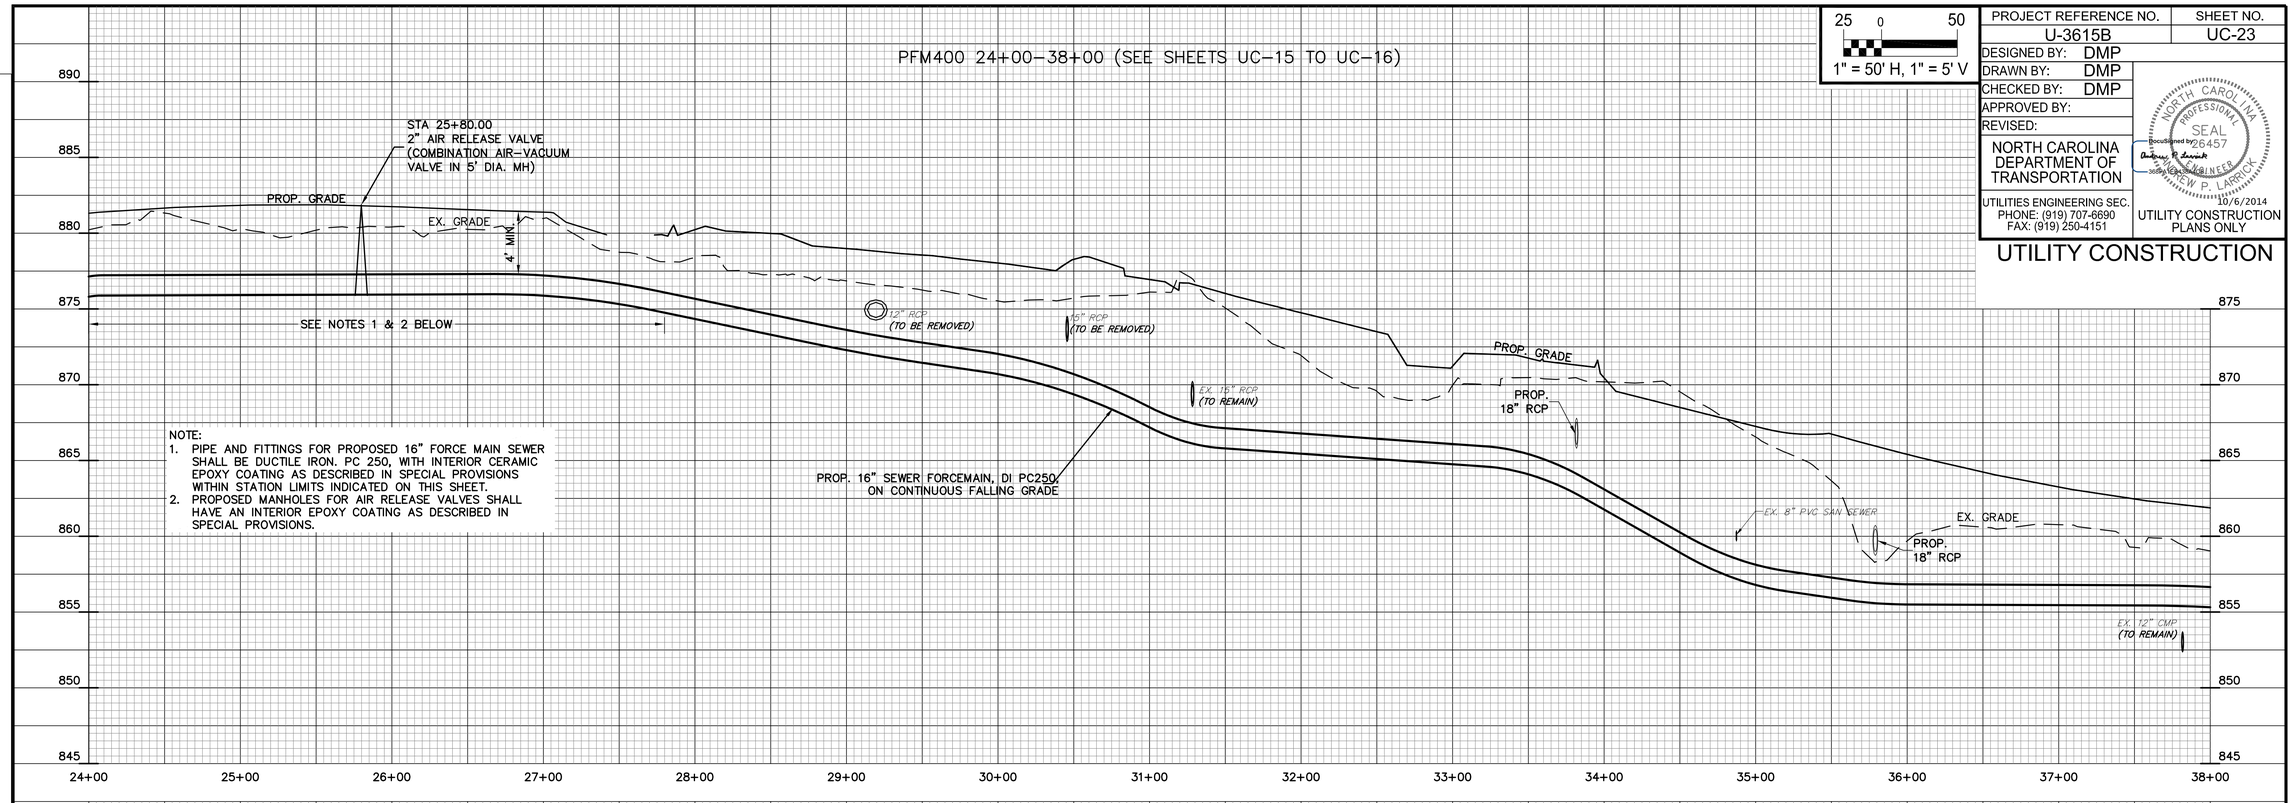

NOTE:
1. PIPE AND FITTINGS FOR PROPOSED 16" FORCE MAIN SEWER SHALL BE DUCTILE IRON. PC 250, WITH INTERIOR CERAMIC EPOXY COATING AS DESCRIBED IN SPECIAL PROVISIONS WITHIN STATION LIMITS INDICATED ON THIS SHEET.
2. PROPOSED MANHOLES FOR AIR RELEASE VALVES SHALL HAVE AN INTERIOR EPOXY COATING AS DESCRIBED IN SPECIAL PROVISIONS.

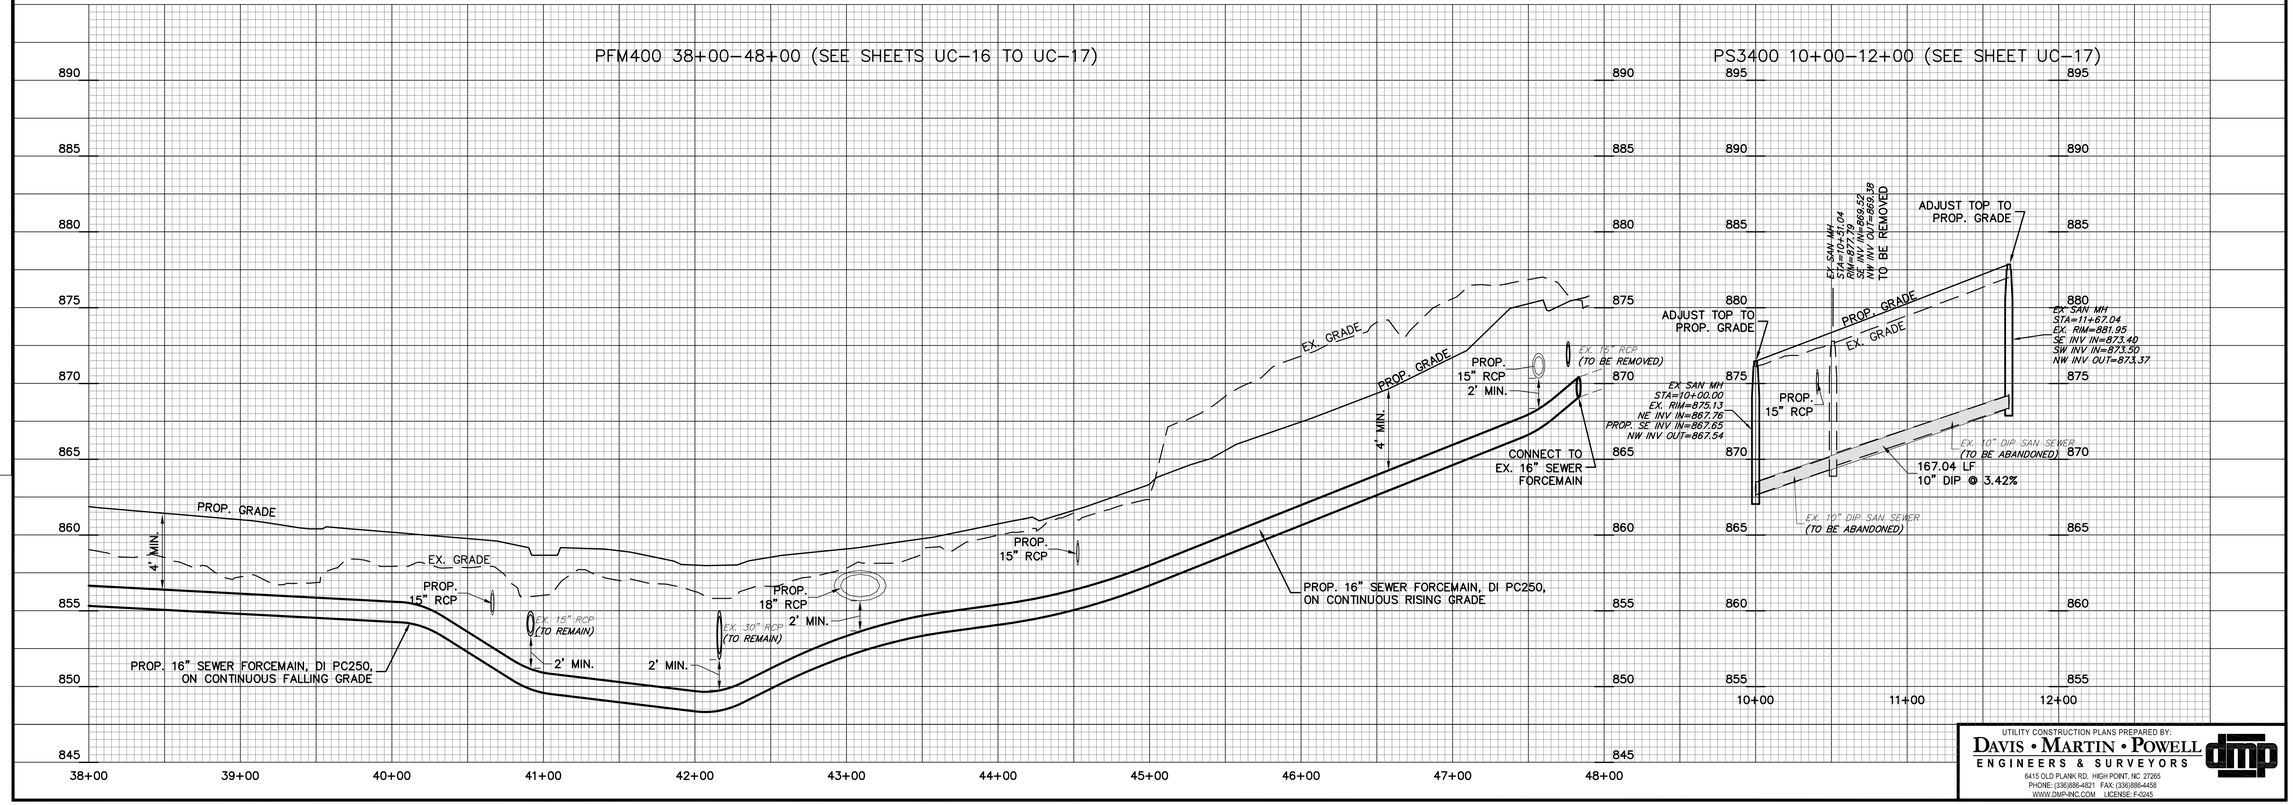

UTILITY CONSTRUCTION PLANS PREPARED BY:
DAVIS • MARTIN • POWELL
ENGINEERS & SURVEYORS
6415 OLD PLANK RD. HIGH POINT, NC 27265
PHONE: (336)886-4821 FAX: (336)886-4458
WWW.DMP-INC.COM LICENSE: F-0245