TIP PROJECT: U-3615B

STATE OF NORTH CAROLINA
DIVISION OF HIGHWAYS

T.I.P. NO.	SHEET NO.
U-3615B	UC-1

UTILITY CONSTRUCTION PLANS
GUILFORD COUNTY

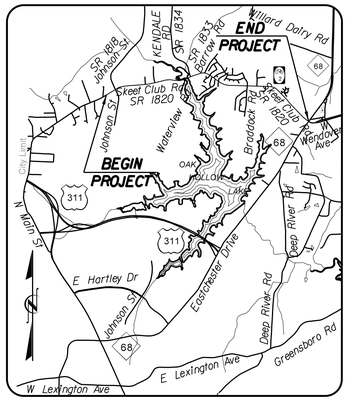

VICINITY MAP

LOCATION: SR 1820 (SKEET CLUB ROAD) FROM WEST OF SR 1818 (JOHNSON STREET) TO NC 68 (EASTCHESTER DRIVE).

TYPE OF WORK: UTILITY CONSTRUCTION

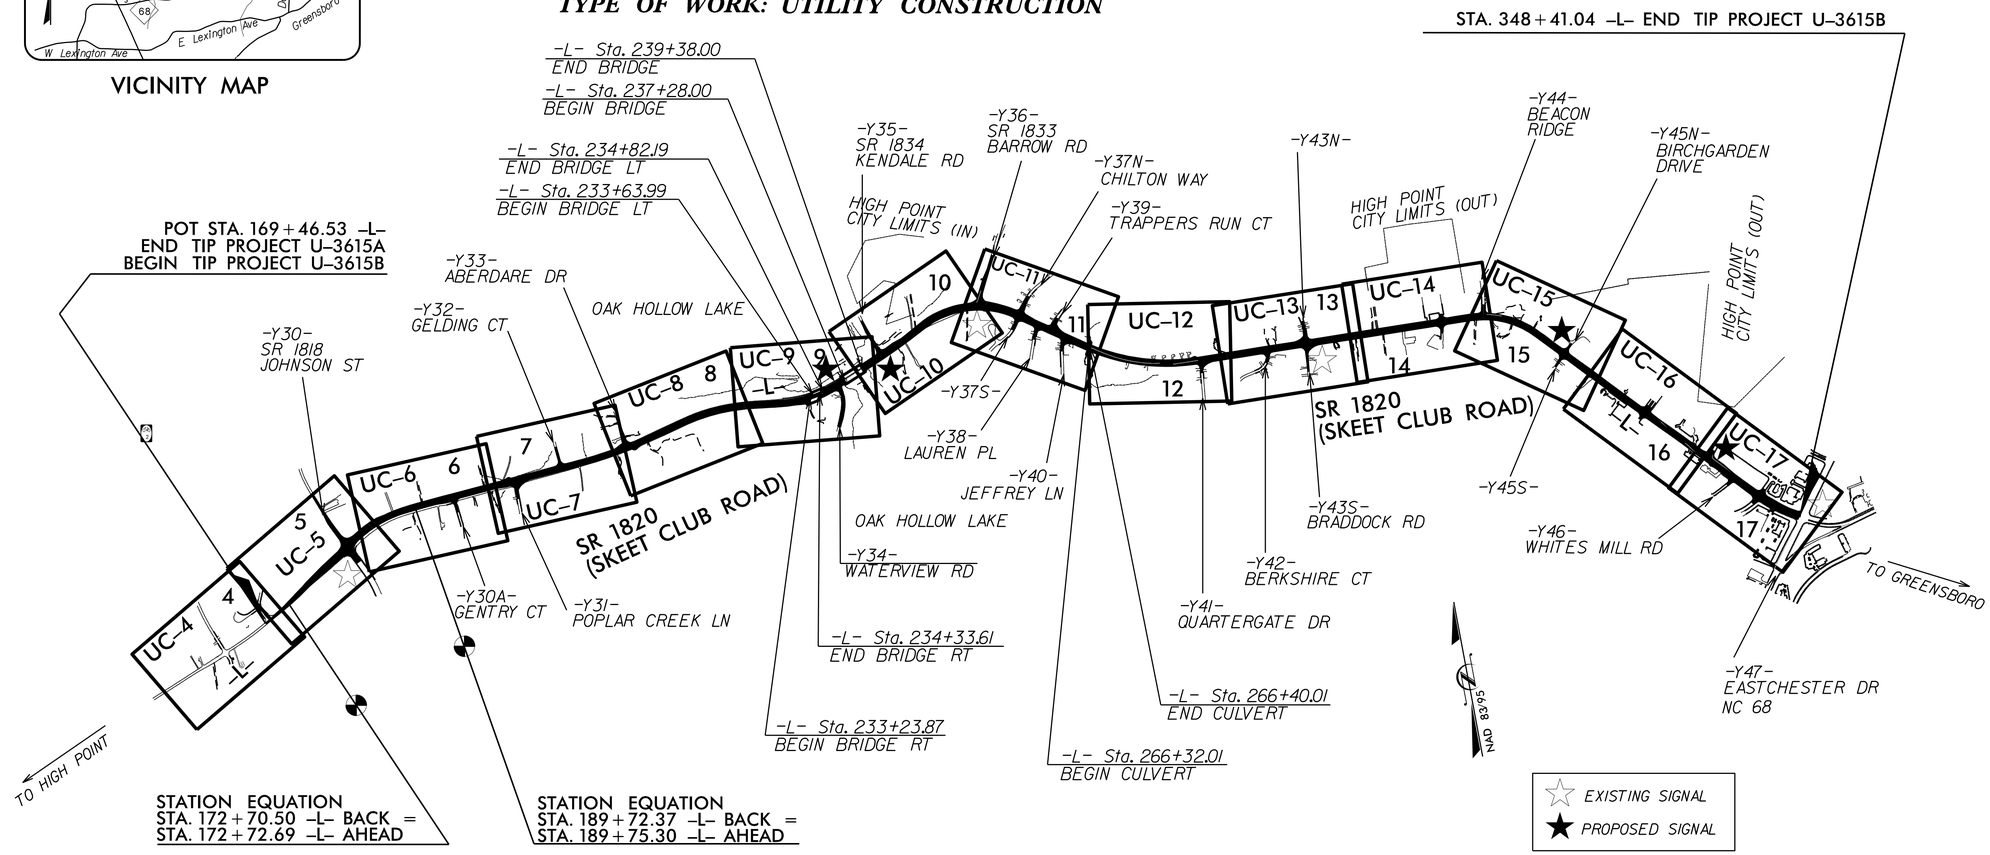

GRAPHIC SCALES

50 25 0 50 100
PLANS

50 25 0 50 100
PROFILE (HORIZONTAL)

10 5 0 10 20
PROFILE (VERTICAL)

INDEX OF SHEETS

SHEET NO.	DESCRIPTION
UC-1	TITLE SHEET
UC-2	UTILITY SYMBOLOGY
UC-3	NOTES
UC-3A	DETAILS
UC-4 THRU UC-17	UTILITY CONSTRUCTION PLAN SHEETS
UC-18 THRU UC-23	PROFILE SHEETS

WATER AND SEWER OWNERS ON PROJECT

WATER - CITY OF HIGH POINT

SEWER - CITY OF HIGH POINT

PREPARED IN THE OFFICE OF:
DAVIS • MARTIN • POWELL
ENGINEERS & SURVEYORS
6415 OLD PLANK RD, HIGH POINT, NC 27265
PHONE: (336)886-4821 FAX: (336)886-4458
WWW.DMP-INC.COM LICENSE: F-0245

Randy L. McNeill, P.E.	UTILITIES PROJECT MANAGER
Andrew P. Larrick, P.E.	UTILITIES PROJECT ENGINEER
Andrew P. Larrick, P.E.	UTILITIES PROJECT DESIGNER

SEAL

NORTH CAROLINA PROFESSIONAL SEAL 26457 ENGINEER ANDREW P. LARRICK

Digitally signed by Andrew P. Larrick
DN: cn=Andrew P. Larrick, c=US, o=DMP, ou=Engineering, email=alarrick@dmp-inc.com
2014.10.06 15:08:15 -04'00'

10/6/2014

DIVISION OF HIGHWAYS
UTILITIES UNIT
UTILITIES ENGINEERING
1555 MAIL SERVICE CENTER
RALEIGH NC 27699-1555
PHONE (919) 707-6690
FAX (919) 250-4151

Roger Worthington, P.E.	UTILITIES SECTION ENGINEER
James S. McKee, P.E.	UTILITIES SQUAD LEADER PROJECT ENGINEER
Jamshid Hafshejani	UTILITIES PROJECT DESIGNER

09/08/99
$$$$$$$$$$SYSTIME$$$$$$$$$$DGN$$$$$$$$$$USERNAME$$$$$$$$$$