PROJECT REFERENCE NO.	SHEET NO.
U-3615B	UC-21
DESIGNED BY: DMP	
DRAWN BY: DMP	
CHECKED BY: DMP	
APPROVED BY:	
REVISED:	
NORTH CAROLINA DEPARTMENT OF TRANSPORTATION	
UTILITIES ENGINEERING SEC. PHONE: (919) 707-6690 FAX: (919) 250-4151	10/6/2014 UTILITY CONSTRUCTION PLANS ONLY

NORTH CAROLINA PROFESSIONAL SEAL 26457 ENGINEER ANDREW P. LARRICK

DocuSigned by: Andrew P. Larrick 3687A2B2D9D4A4...

UTILITY CONSTRUCTION

REVISIONS

NOTE:
1. PIPE AND FITTINGS FOR PROPOSED 16" FORCE MAIN SEWER SHALL BE DUCTILE IRON. PC 250, WITH INTERIOR CERAMIC EPOXY COATING AS DESCRIBED IN SPECIAL PROVISIONS WITHIN STATION LIMITS INDICATED ON THIS SHEET.
2. PROPOSED MANHOLES FOR AIR RELEASE VALVES SHALL HAVE AN INTERIOR EPOXY COATING AS DESCRIBED IN SPECIAL PROVISIONS.

25 0 50
1" = 50' H, 1" = 5' V

PFM100 24+00–38+00 (SEE SHEETS UC–10 & UC–11)

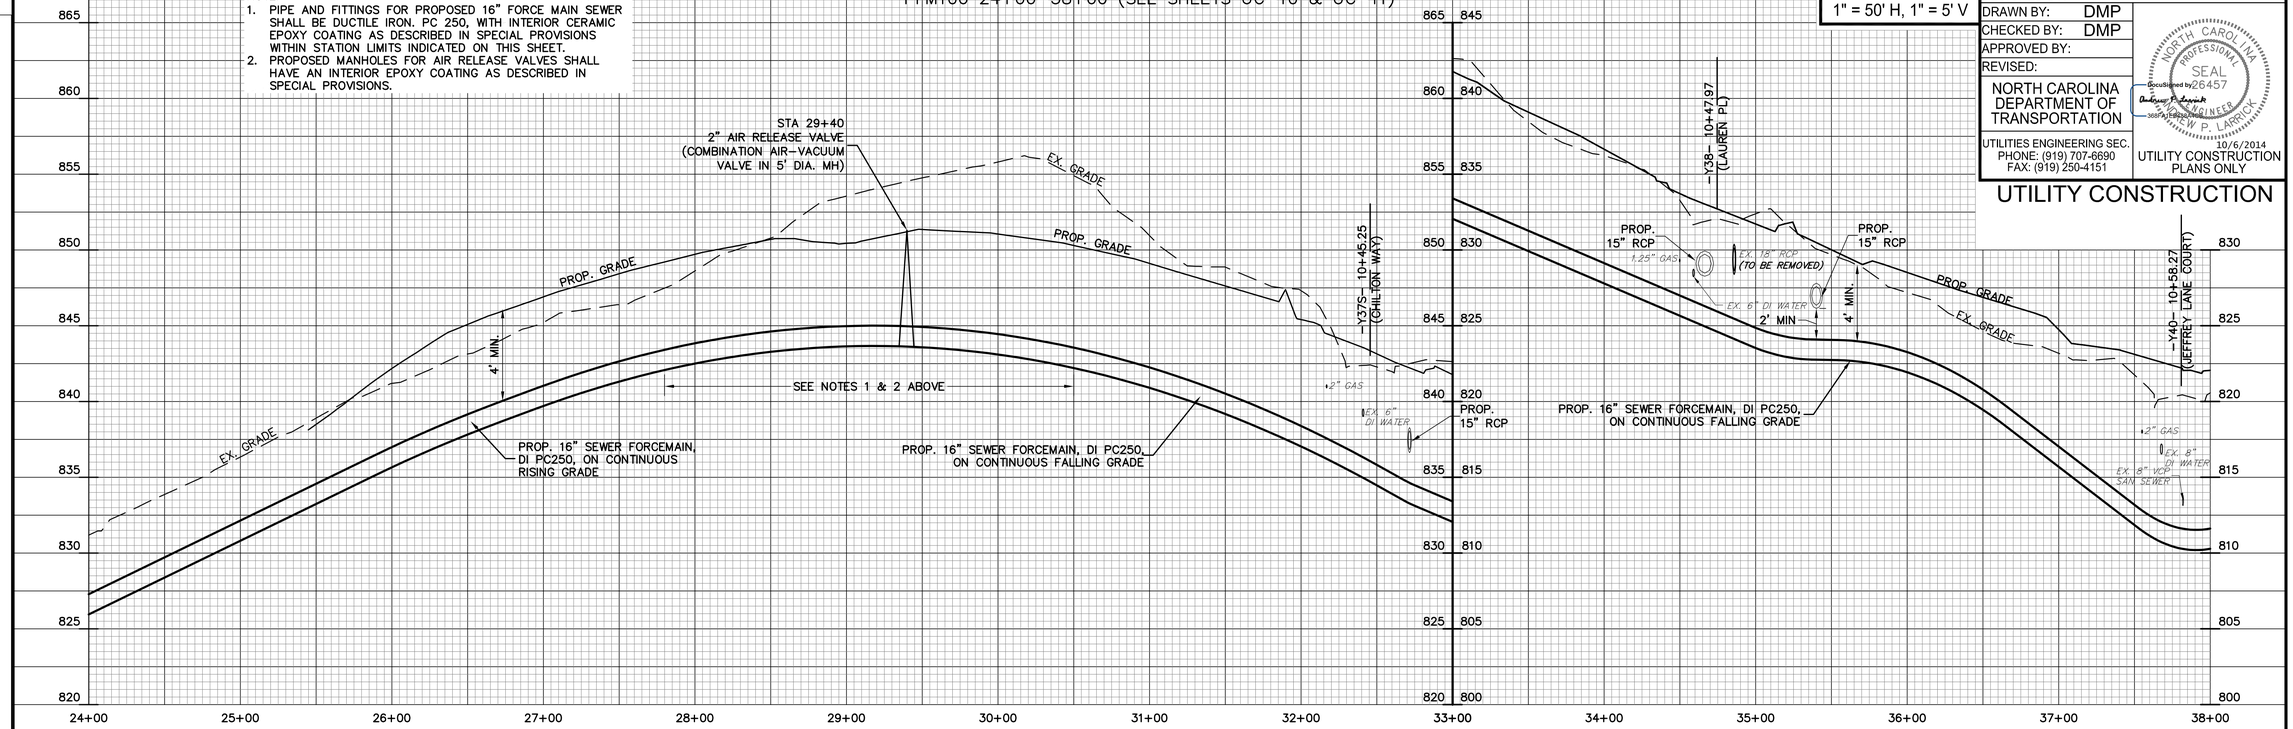

PFM100 38+00–52+00 (SEE SHEETS UC–11 & UC–12)

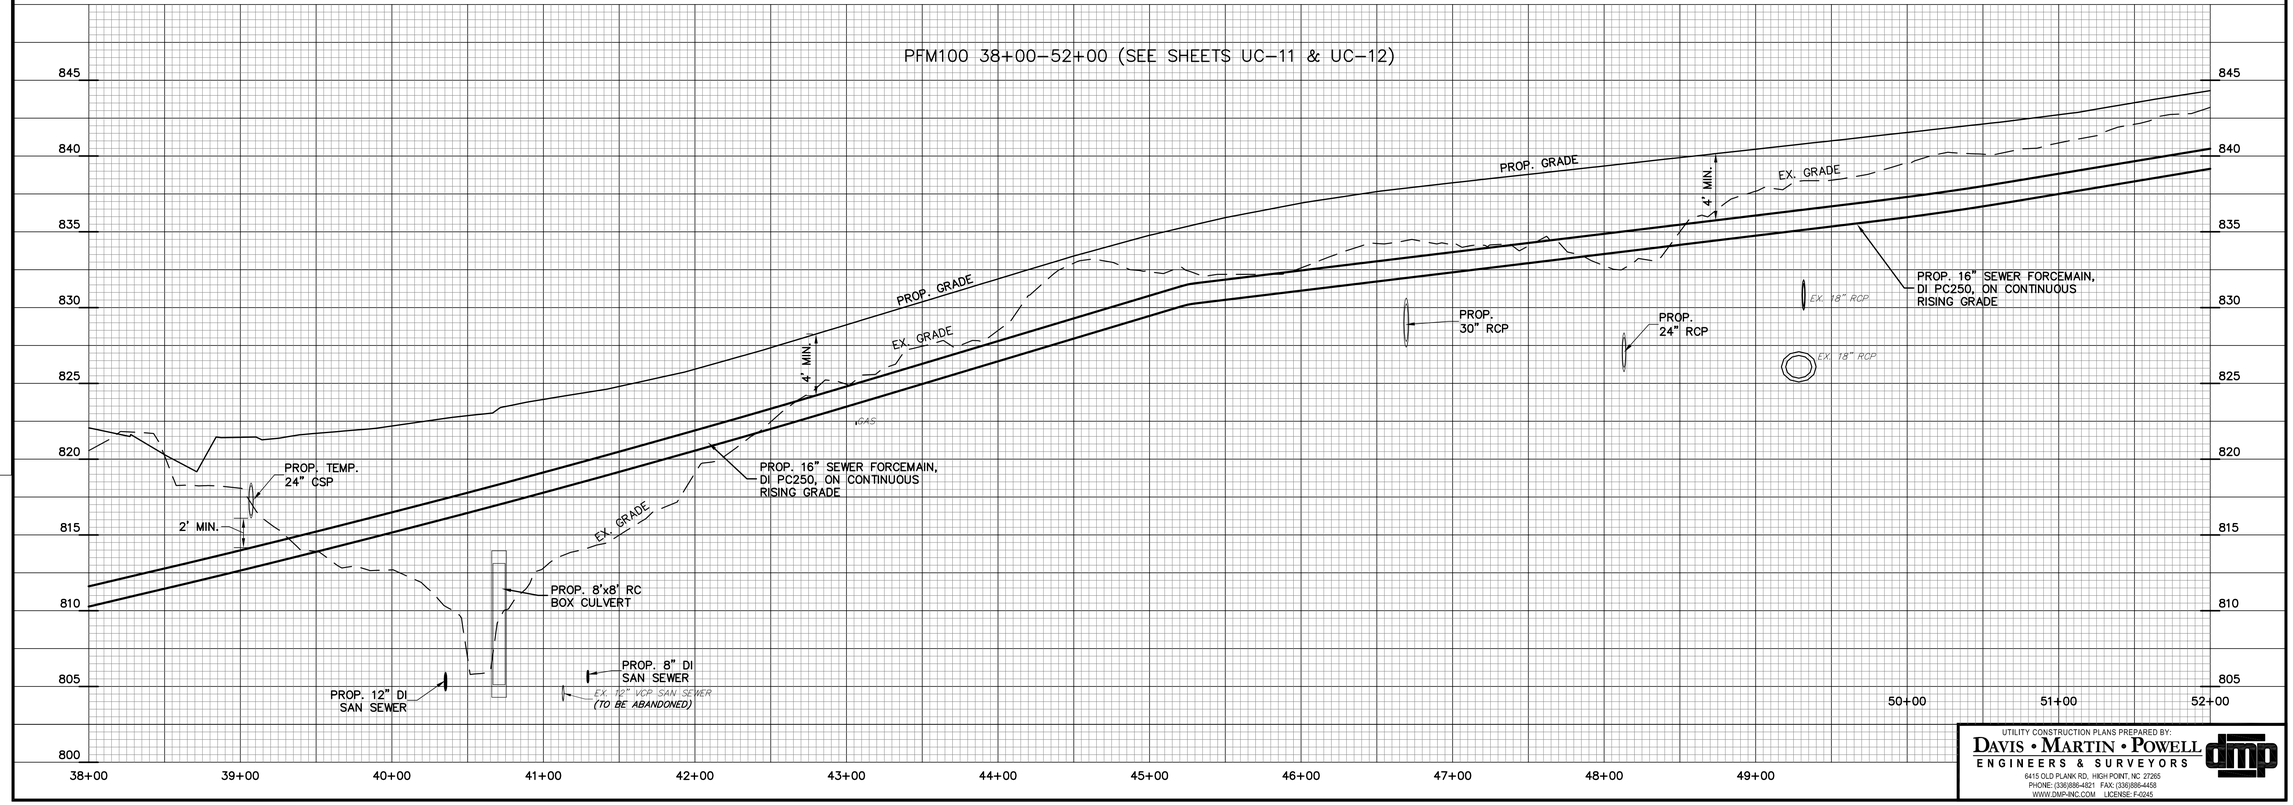

UTILITY CONSTRUCTION PLANS PREPARED BY:
DAVIS • MARTIN • POWELL
ENGINEERS & SURVEYORS
6415 OLD PLANK RD. HIGH POINT, NC 27265
PHONE: (336)886-4821 FAX: (336)886-4458
WWW.DMP-INC.COM LICENSE: F-0245