PROJECT REFERENCE NO.	SHEET NO.
U-3615B	UC-8

DESIGNED BY: DMP
DRAWN BY: DMP
CHECKED BY: DMP
APPROVED BY:
REVISED:

NORTH CAROLINA DEPARTMENT OF TRANSPORTATION

UTILITIES ENGINEERING SEC.
PHONE: (919) 707-6690
FAX: (919) 250-4151

NORTH CAROLINA PROFESSIONAL SEAL 26457 ENGINEER ANDREW P. LARRICK
10/6/2014

UTILITY CONSTRUCTION PLANS ONLY

UTILITY CONSTRUCTION

25 0 50

-L-	-L-	-L-	-L-
PI Sta 211+98.99	PIs Sta 216+24.76	PIs Sta 219+87.31	PI Sta 223+29.19
Δ = 9° 23' 36.9" (LT)	Θs = 0° 26' 18.6"	Θs = 2° 13' 56.3"	Δ = 17° 14' 38.9" (RT)
D = 1° 10' 09.5"	Ls = 75.00'	Ls = 150.00'	D = 2° 58' 35.1"
L = 803.35	LT = 50.00'	LT = 100.01'	L = 579.36
T = 402.58'	ST = 25.00'	ST = 50.01'	T = 291.89'
R = 4,900.00'			R = 1,925.00'
DS = 50 MPH			DS = 50 MPH
SE = 0.02			SE = 0.04
RO = SEE PLANS			RO = SEE PLANS

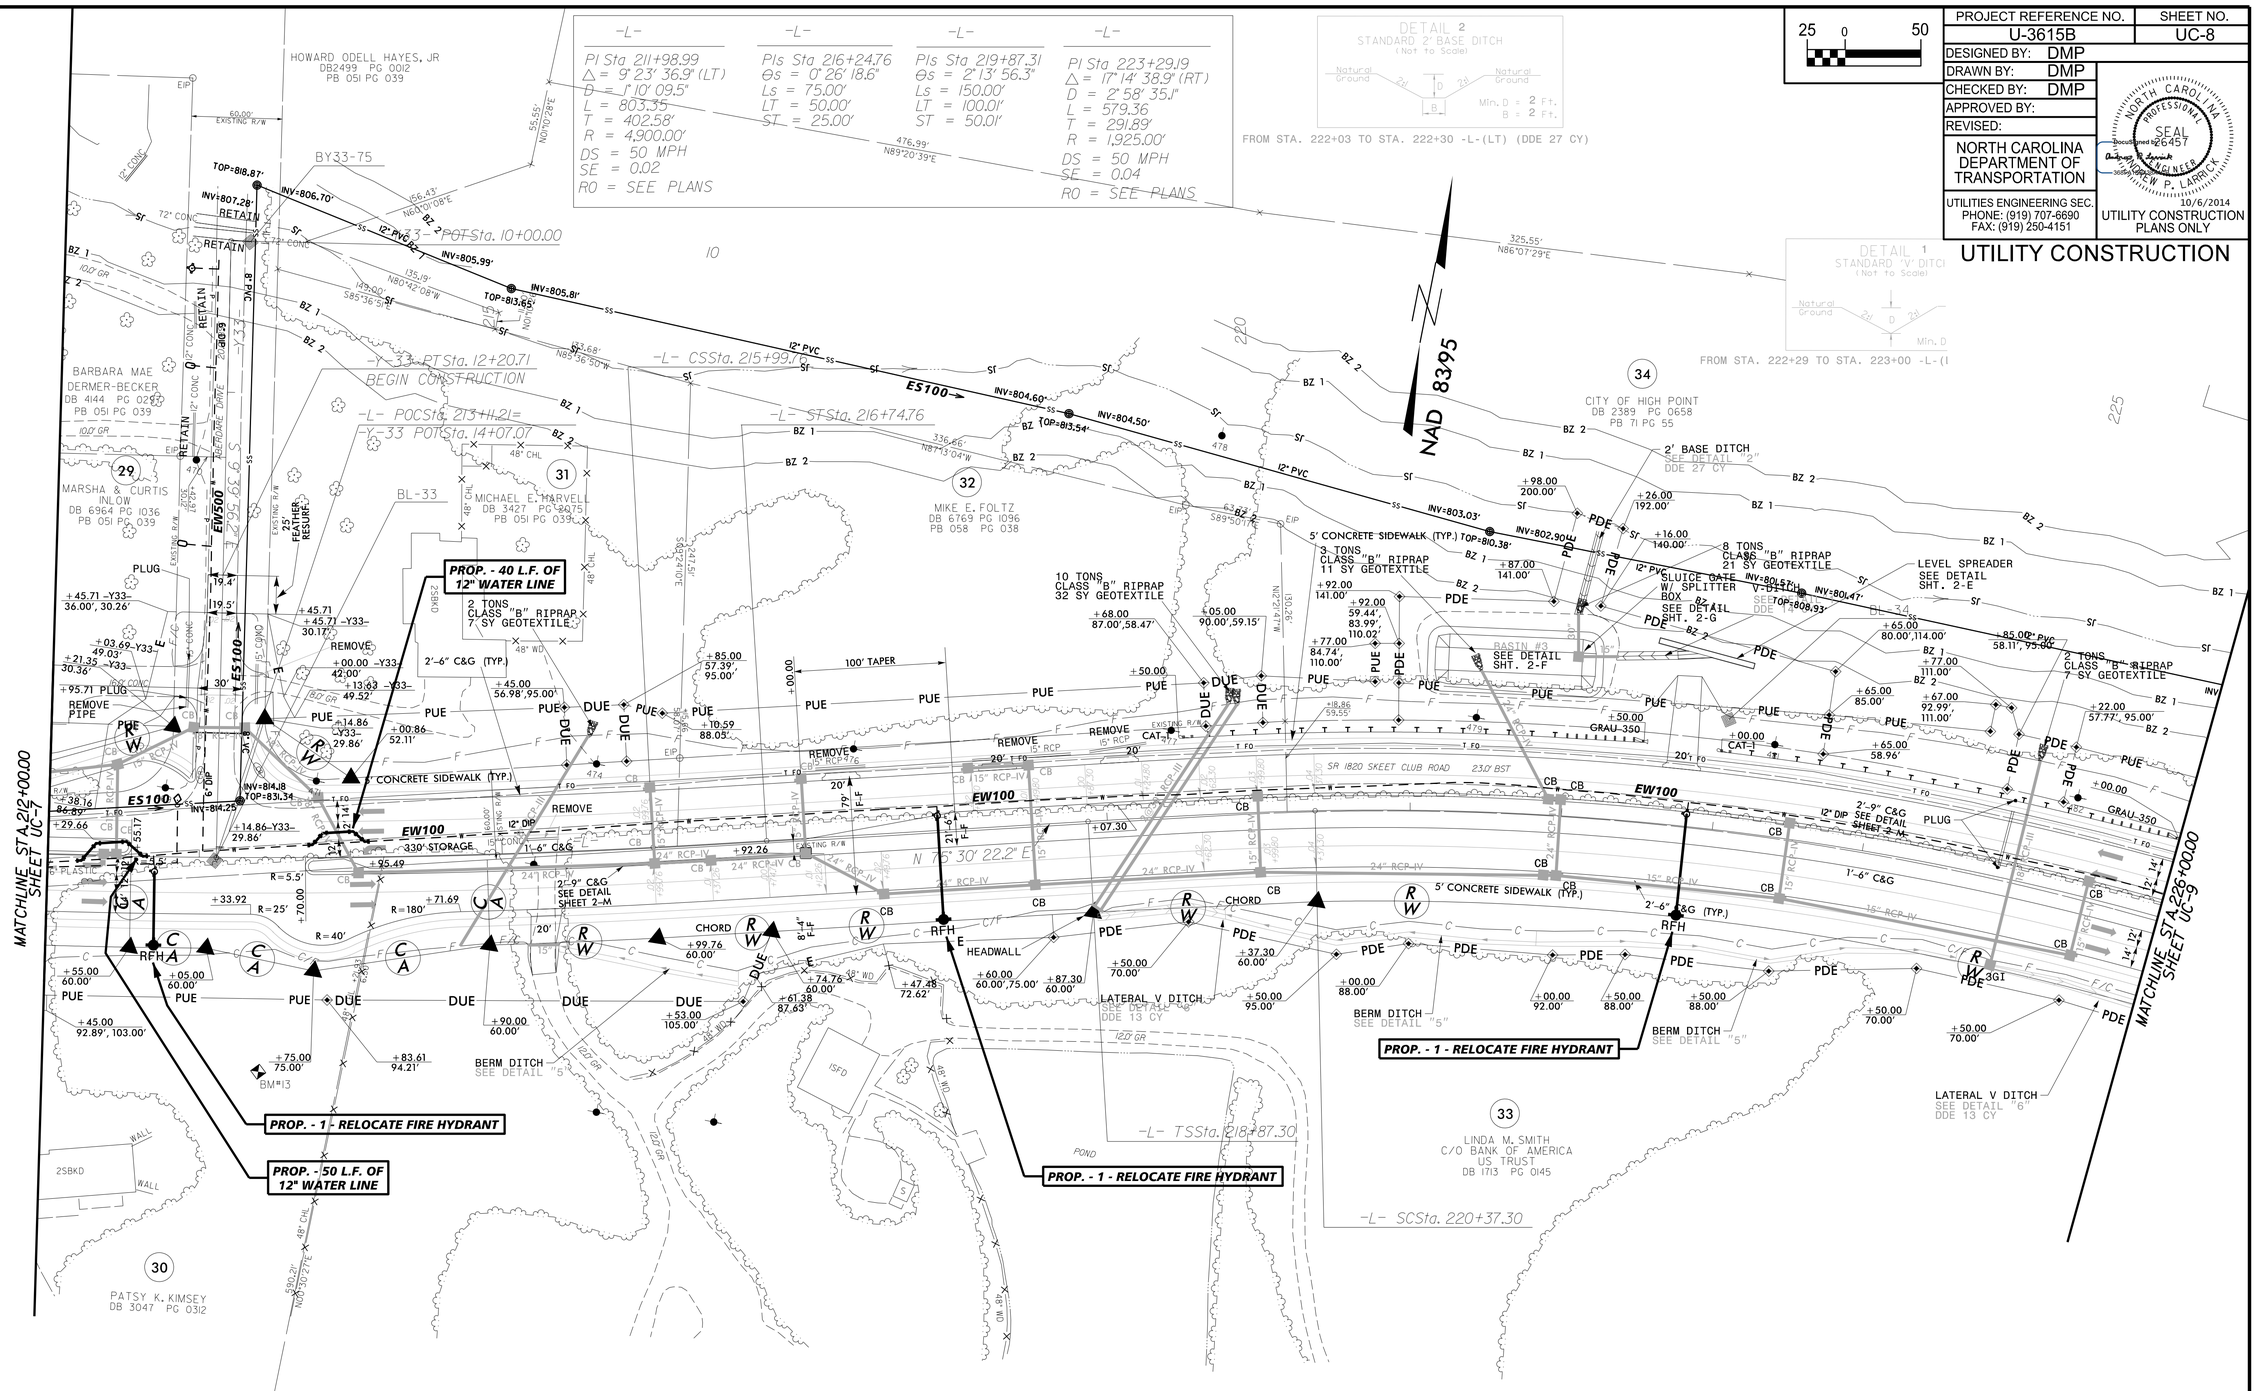

UTILITY CONSTRUCTION PLANS PREPARED BY:
DAVIS • MARTIN • POWELL
ENGINEERS & SURVEYORS
6415 OLD PLANK RD. HIGH POINT, NC 27265
PHONE: (336)886-4821 FAX: (336)886-4458
WWW.DMP-INC.COM LICENSE: F-0245