PROJECT REFERENCE NO.	SHEET NO.
U-3615B	UC-20

DESIGNED BY: DMP
DRAWN BY: DMP
CHECKED BY: DMP
APPROVED BY:
REVISED:

NORTH CAROLINA DEPARTMENT OF TRANSPORTATION

UTILITIES ENGINEERING SEC.
PHONE: (919) 707-6690
FAX: (919) 250-4151

NORTH CAROLINA PROFESSIONAL SEAL 26457 ENGINEER ANDREW P. LARRICK
DocuSigned by: 10/6/2014
36B9C2C0C0C0C0C...

UTILITY CONSTRUCTION PLANS ONLY

UTILITY CONSTRUCTION

25 0 50
1" = 50' H, 1" = 5' V

REVISIONS

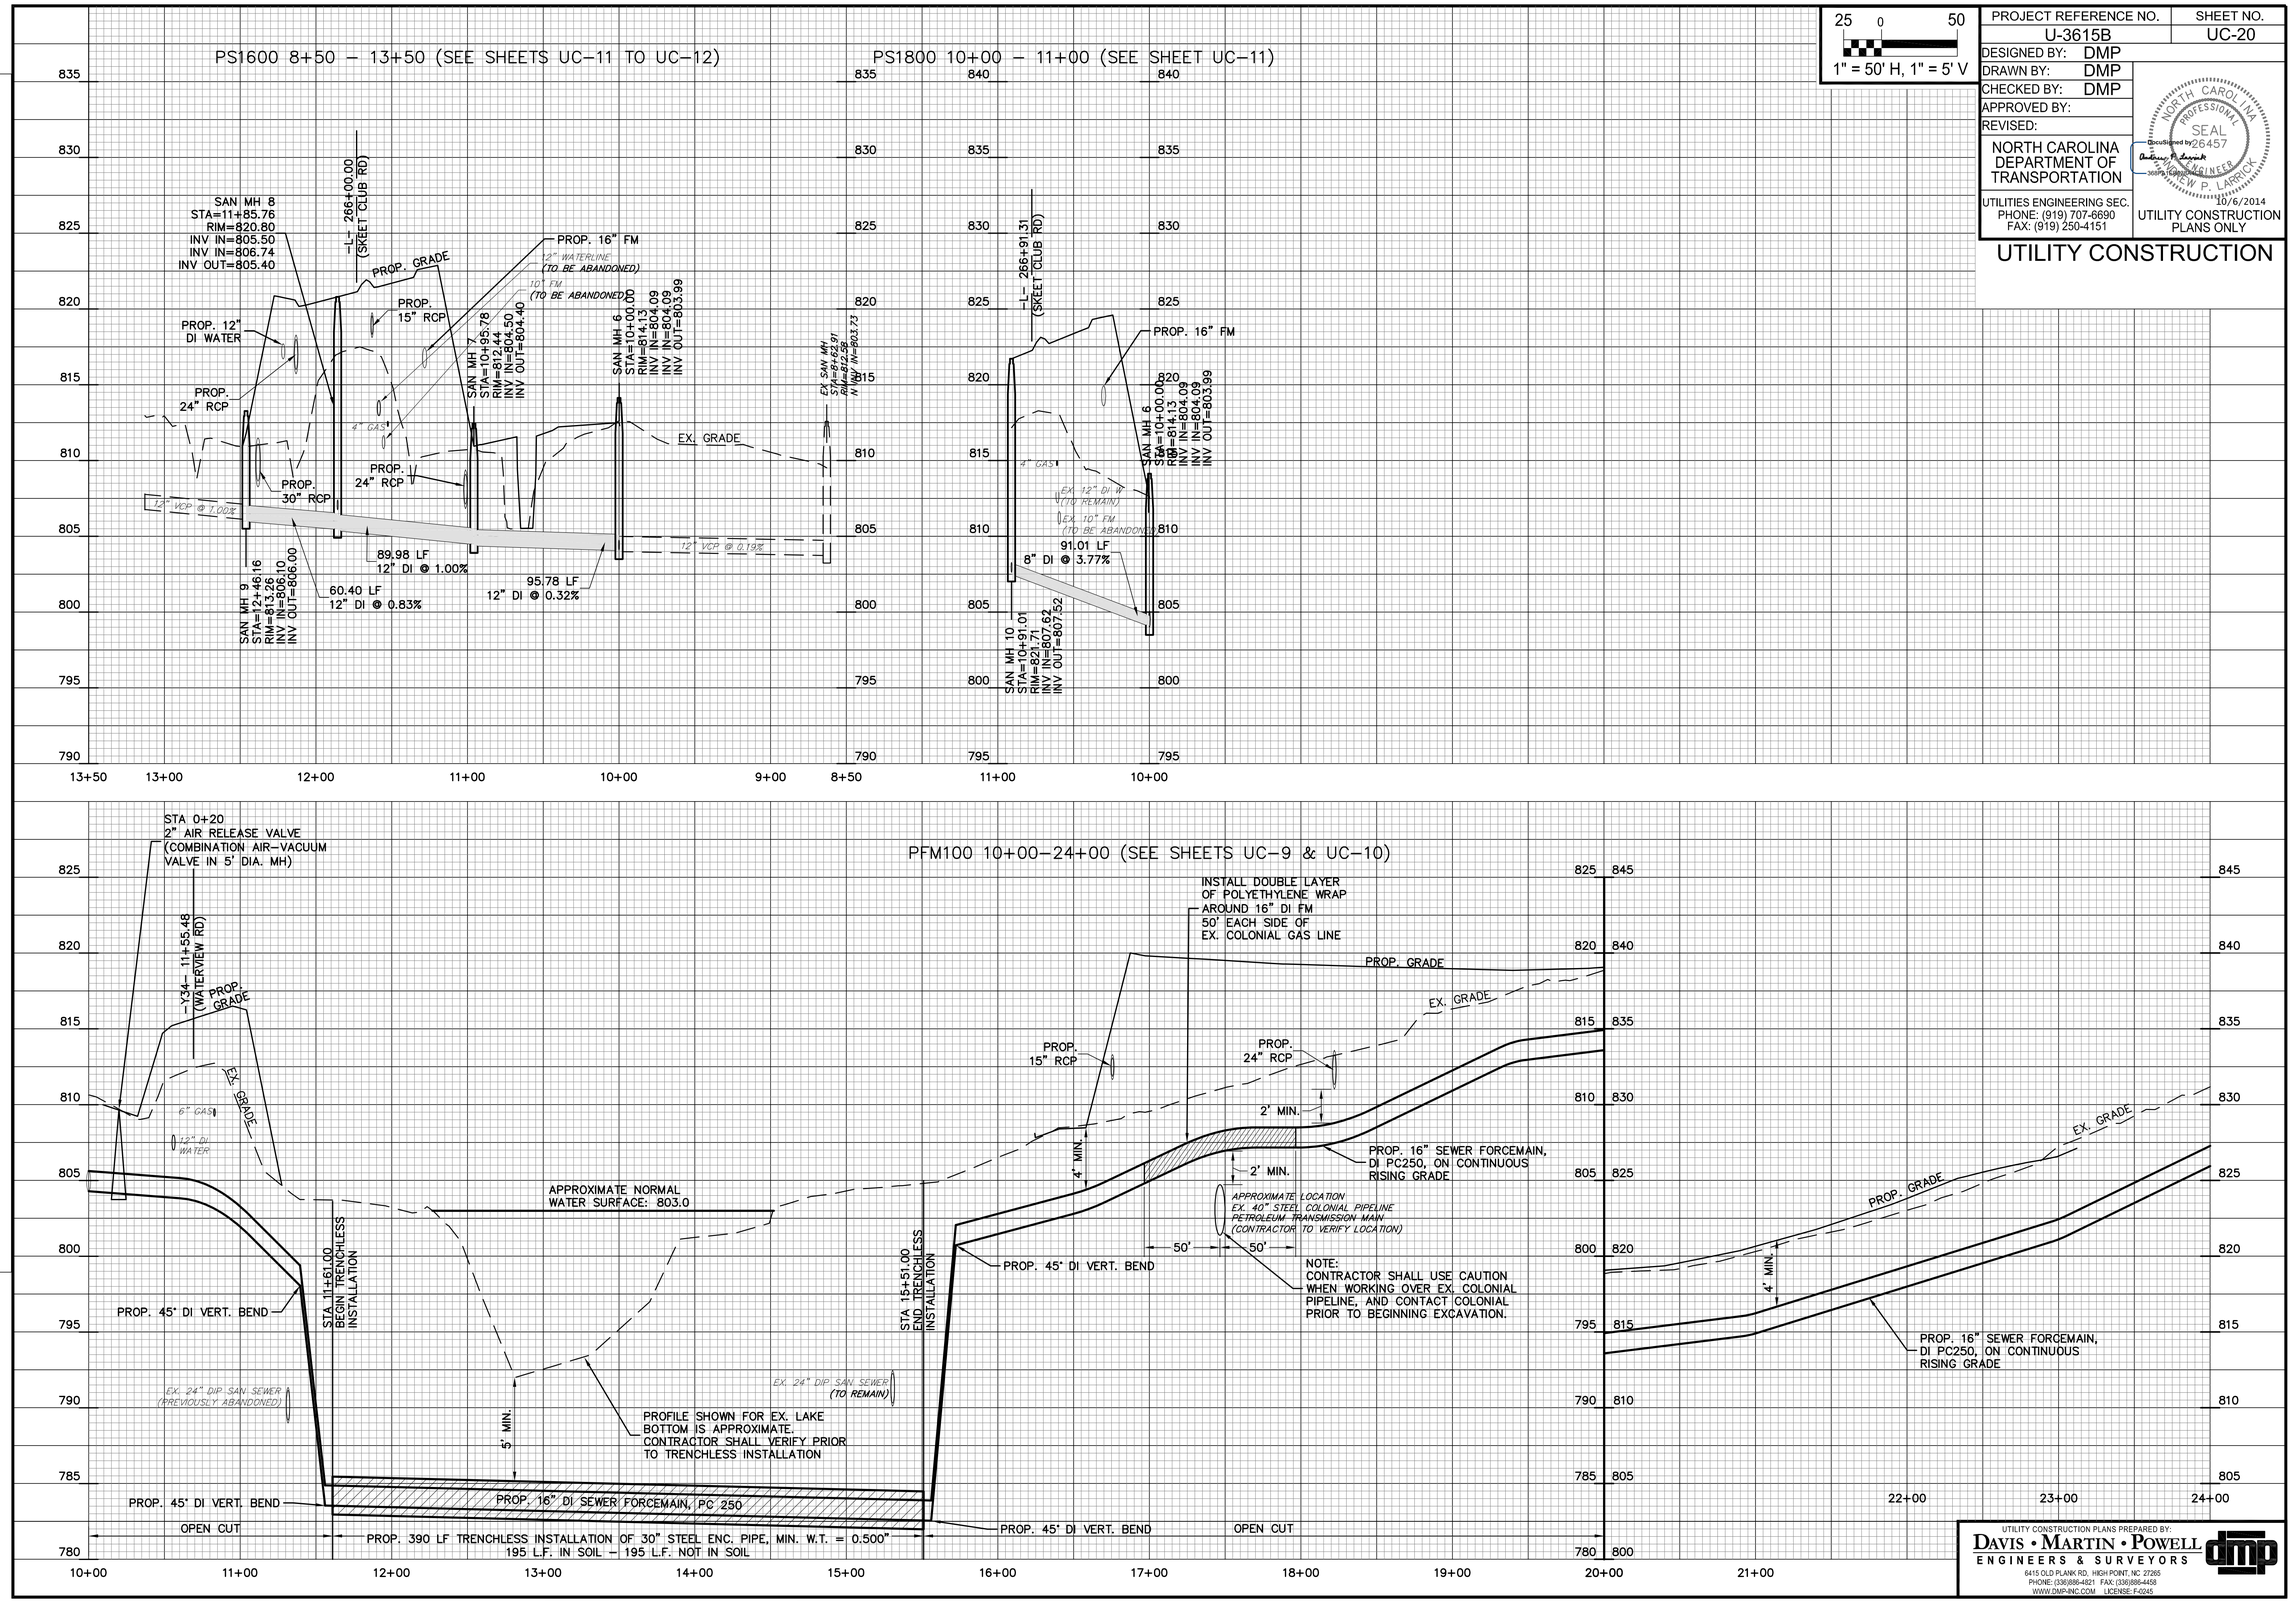

UTILITY CONSTRUCTION PLANS PREPARED BY:
DAVIS • MARTIN • POWELL
ENGINEERS & SURVEYORS
6415 OLD PLANK RD. HIGH POINT, NC 27265
PHONE: (336)886-4821 FAX: (336)886-44458
WWW.DMP-INC.COM LICENSE: F-0245