PROJECT REFERENCE NO.	SHEET NO.
U-3615B	UC-9
DESIGNED BY: DMP	
DRAWN BY: DMP	
CHECKED BY: DMP	
APPROVED BY:	
REVISED:	

NORTH CAROLINA DEPARTMENT OF TRANSPORTATION

UTILITIES ENGINEERING SEC.
PHONE: (919) 707-6690
FAX: (919) 250-4151

NORTH CAROLINA PROFESSIONAL SEAL 26457 ENGINEER ANDREW P. LARRICK
Docusigned by: 10/6/2014

UTILITY CONSTRUCTION PLANS ONLY

UTILITY CONSTRUCTION

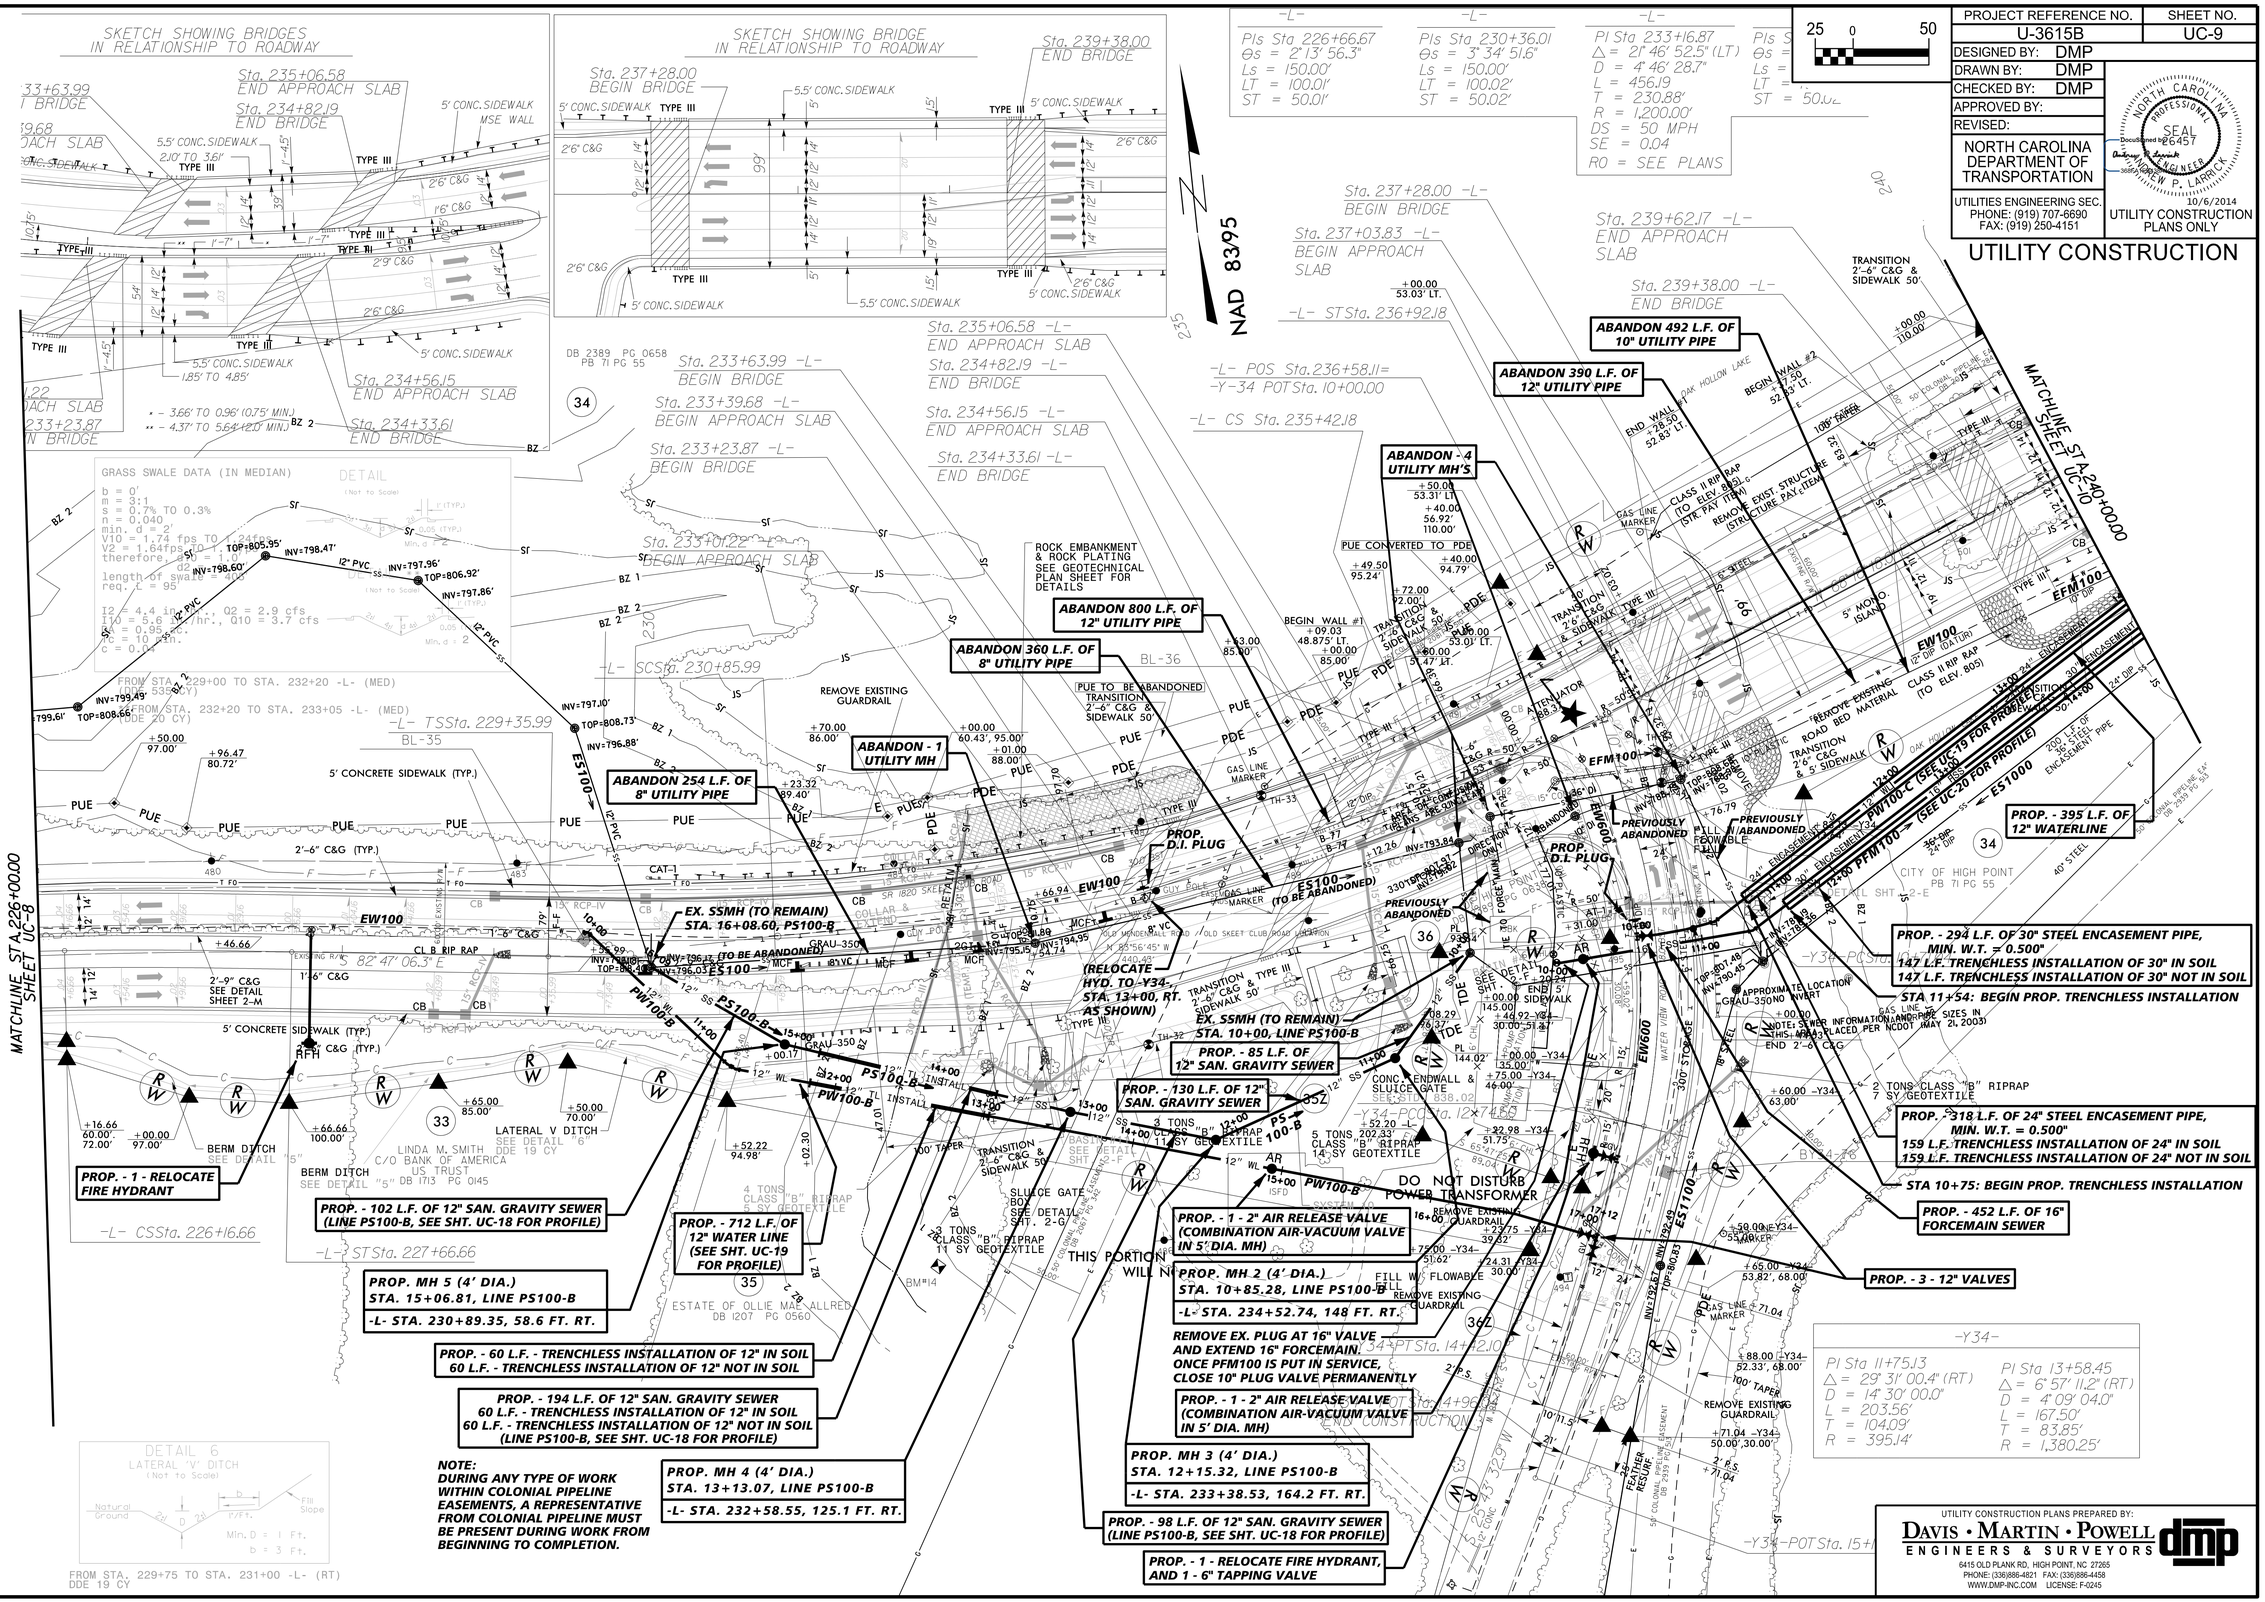

UTILITY CONSTRUCTION PLANS PREPARED BY:
DAVIS • MARTIN • POWELL ENGINEERS & SURVEYORS
6415 OLD PLANK RD. HIGH POINT, NC 27265
PHONE: (336)886-4821 FAX: (336)886-4458
WWW.DMP-INC.COM LICENSE: F-0245