PROJ. REFERENCE NO.	SHEET NO.
B-4565	TMP-6A

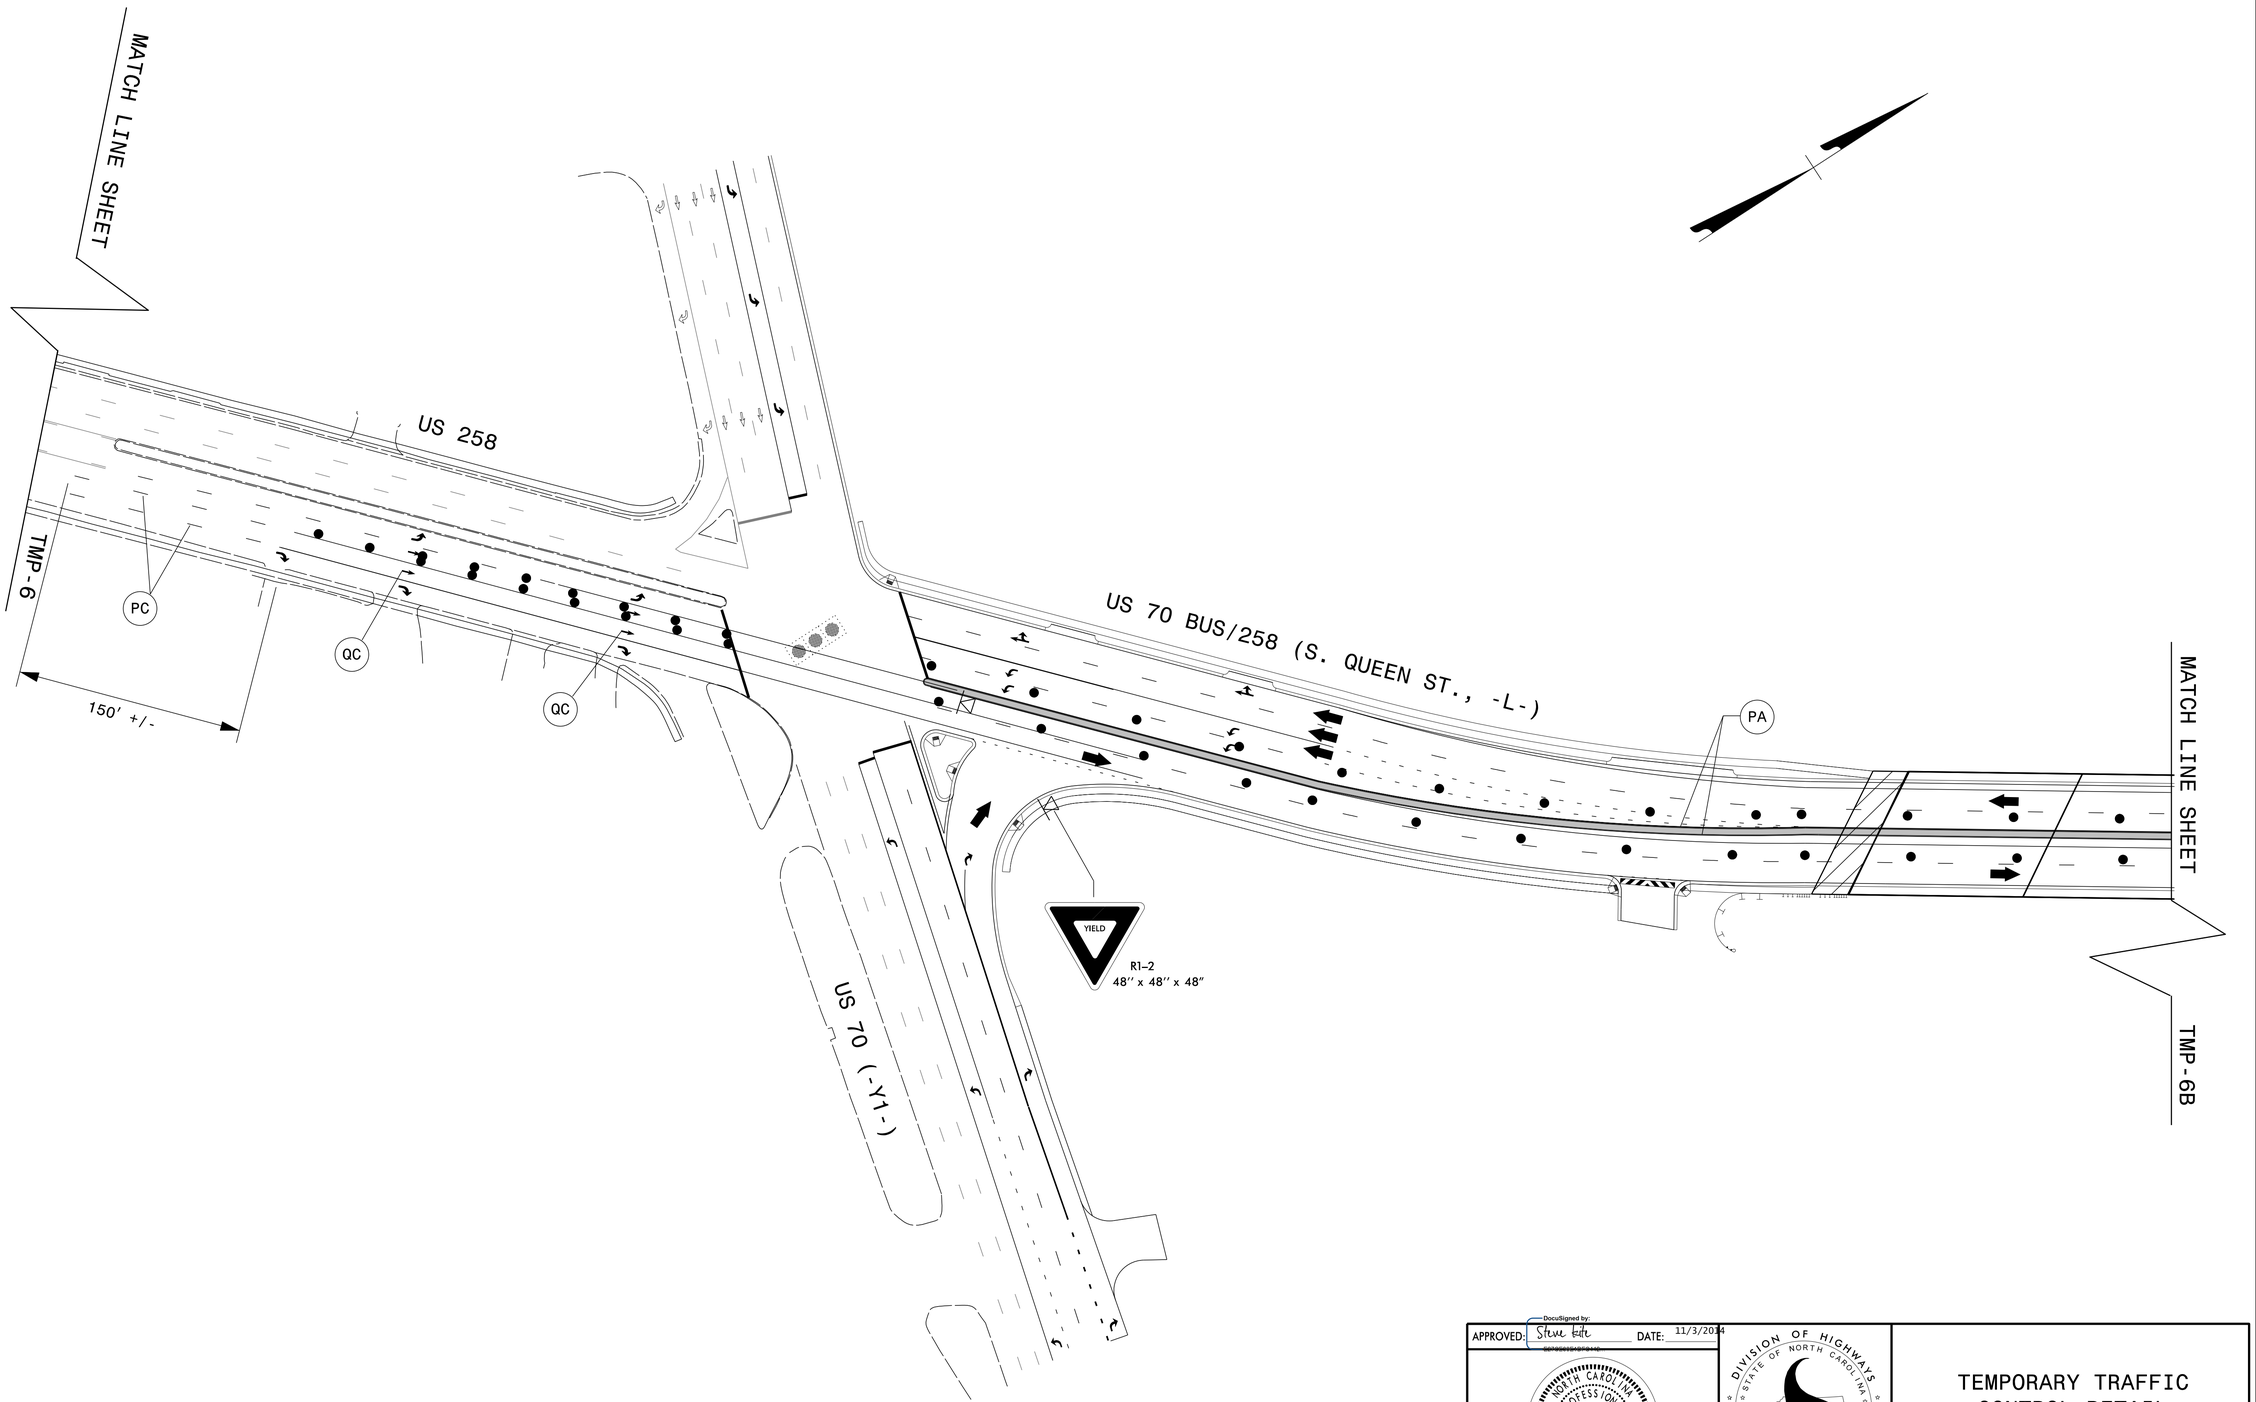

APPROVED: DocuSigned by: Steve Exum DATE: 11/3/2014

SEAL

NORTH CAROLINA PROFESSIONAL SEAL 022104 ENGINEER JOHN S. KITE, JR.

DIVISION OF HIGHWAYS STATE OF NORTH CAROLINA DEPARTMENT OF TRANSPORTATION WORK ZONE TRAFFIC CONTROL

TEMPORARY TRAFFIC CONTROL DETAIL PHASE III

10/29/2014
P:\TIPProjects-B\B4565\Traffic\TrafficControl\TCP\B4565_TC_TMP_06A.dgn
User:sngreen