PROJ. REFERENCE NO.	SHEET NO.
B-4565	TMP-6

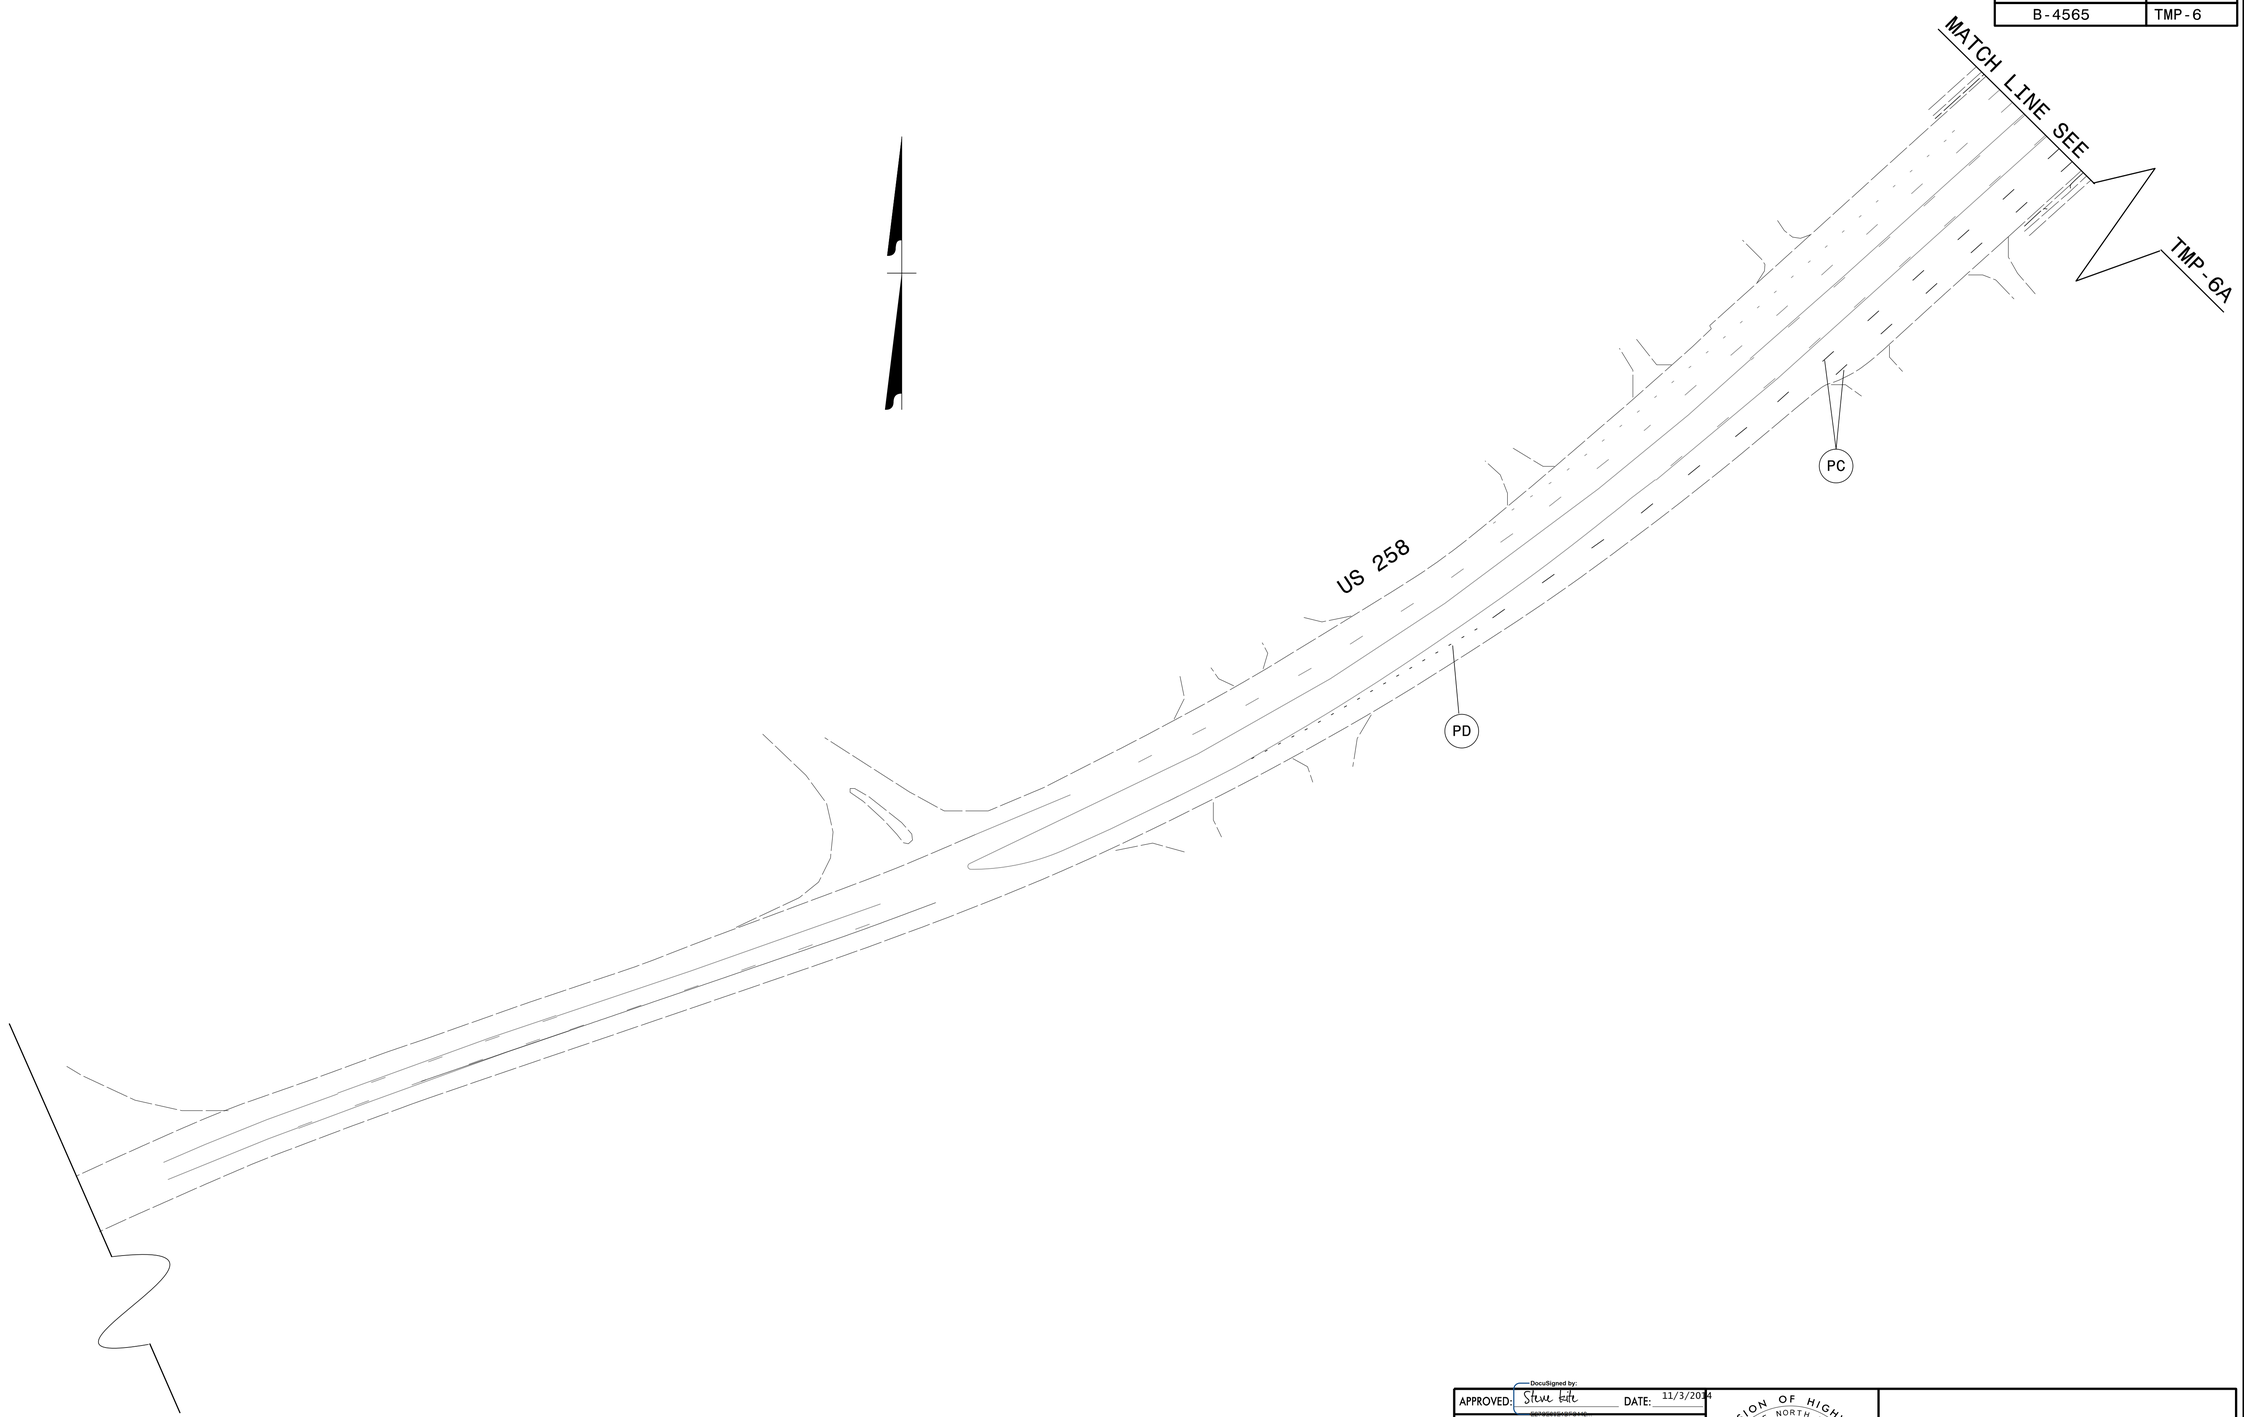

APPROVED: DocuSigned by: Steve Cole DATE: 11/3/2014

SEAL

NORTH CAROLINA PROFESSIONAL SEAL 022104 ENGINEER JOHN C. KITE, JR.

DIVISION OF HIGHWAYS
STATE OF NORTH CAROLINA
DEPARTMENT OF TRANSPORTATION
WORK ZONE TRAFFIC CONTROL

TEMPORARY TRAFFIC CONTROL DETAIL PHASE III

10/29/2014
P:\TIPProjects-B\B4565\Traffic\TrafficControl\TCP\B4565_TC_TMP_06.dgn
Users:ngreen