PROJ. REFERENCE NO.	SHEET NO.
B-4565	TMP-4H

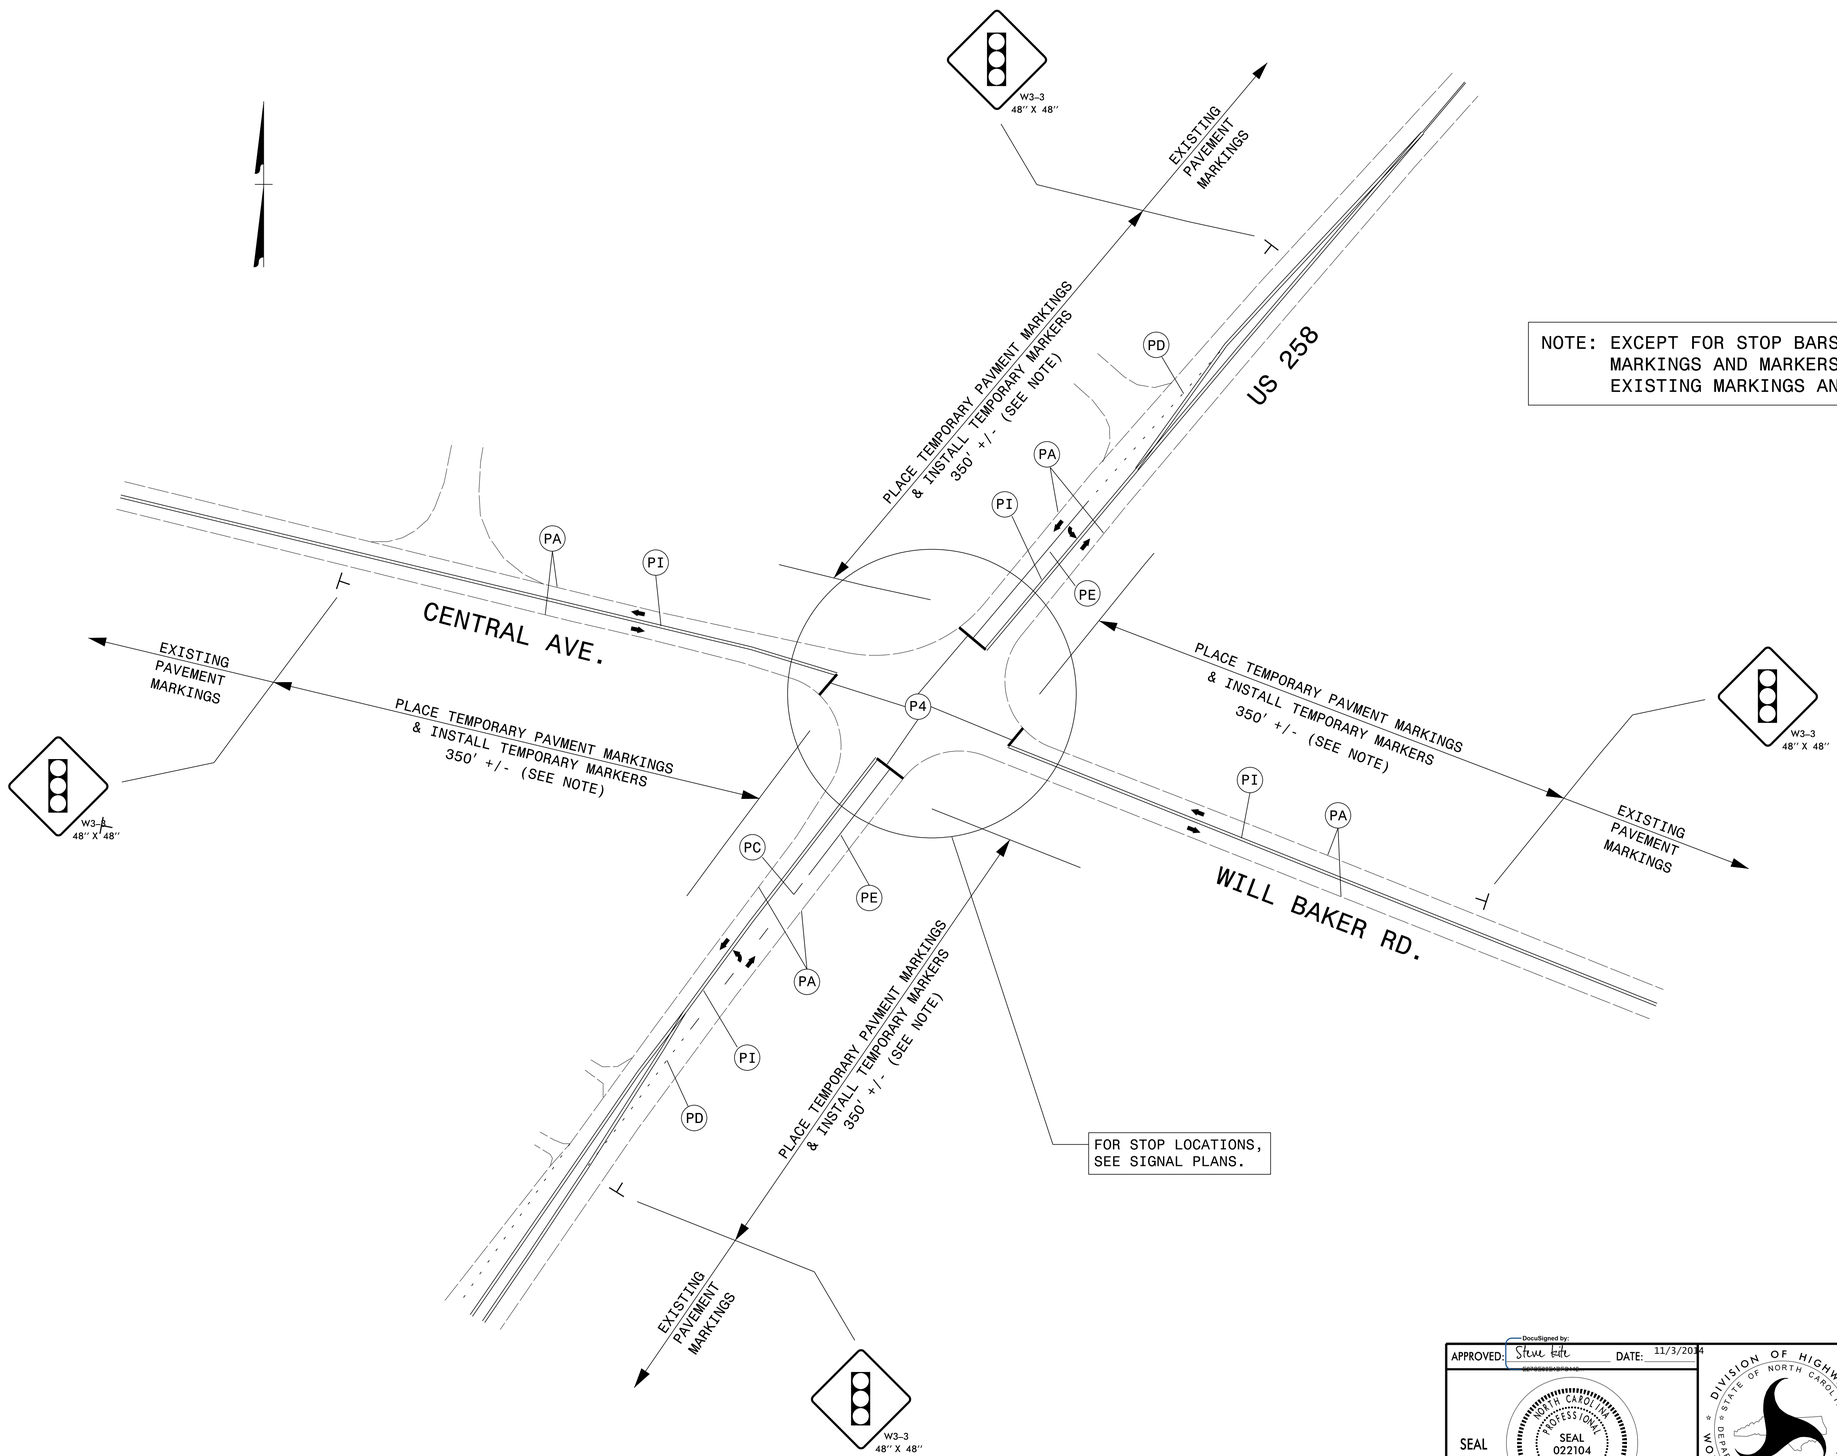

NOTE: EXCEPT FOR STOP BARS, ALL TEMPORARY MARKINGS AND MARKERS SHALL MATCH THE EXISTING MARKINGS AND TRAFFIC PATTERN.

APPROVED: DocuSigned by: Steve Lott DATE: 11/3/2014

SEAL

NORTH CAROLINA PROFESSIONAL SEAL 022104 ENGINEER JOHN S. KITE, JR.

DIVISION OF HIGHWAYS STATE OF NORTH CAROLINA DEPARTMENT OF TRANSPORTATION WORK ZONE TRAFFIC CONTROL

TEMPORARY TRAFFIC CONTROL DETAIL PHASE I

10/29/2014
P:\TIPProjects-B\B4565\Traffic\TrafficControl\TCP\B4565_TC_TMP_04H.dgn
User:sngreen