PROJ. REFERENCE NO.	SHEET NO.
B-4565	TMP-4

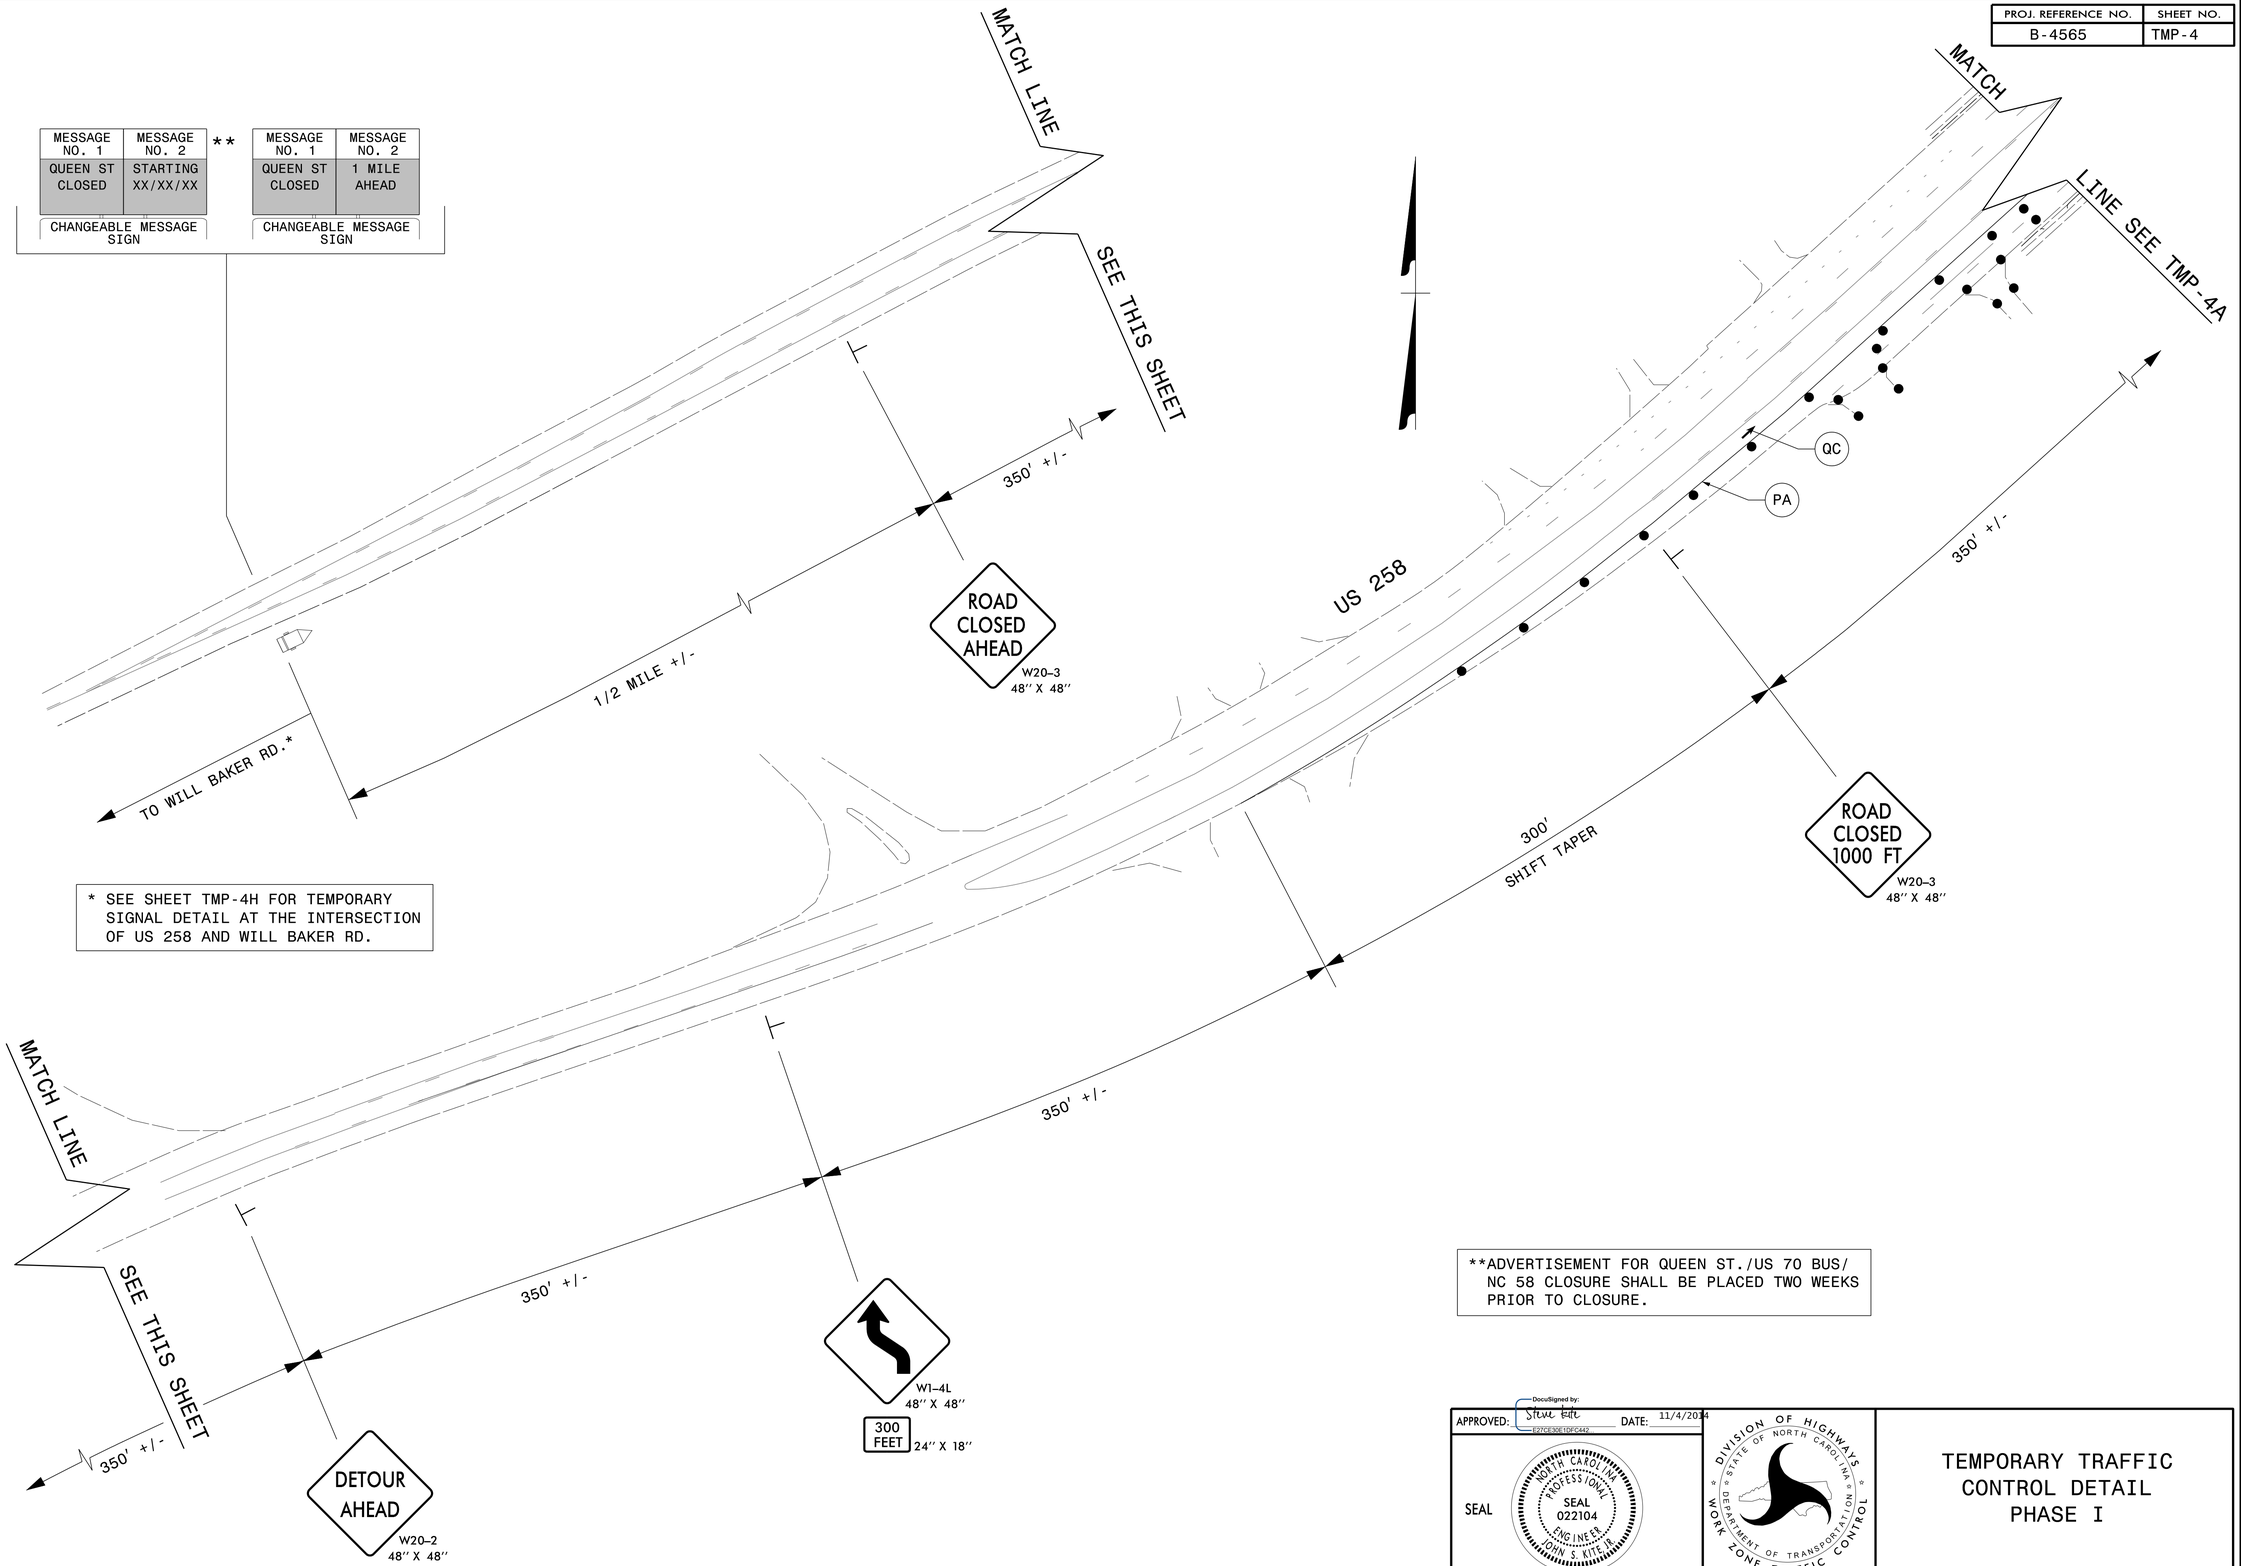

**ADVERTISEMENT FOR QUEEN ST./US 70 BUS/ NC 58 CLOSURE SHALL BE PLACED TWO WEEKS PRIOR TO CLOSURE.

APPROVED: DocuSigned by: Steve Toth E27CE3DE1DFC442... DATE: 11/4/2014

SEAL

NORTH CAROLINA PROFESSIONAL ENGINEER SEAL 022104 JOHN C. KITE, JR.

DIVISION OF HIGHWAYS STATE OF NORTH CAROLINA DEPARTMENT OF TRANSPORTATION WORK ZONE TRAFFIC CONTROL

TEMPORARY TRAFFIC CONTROL DETAIL PHASE I

11/4/2014
P:\TIPProjects-B\B4565\Traffic\TrafficControl\TCP\B4565_TC_TMP_04.dgn
User:sngreen